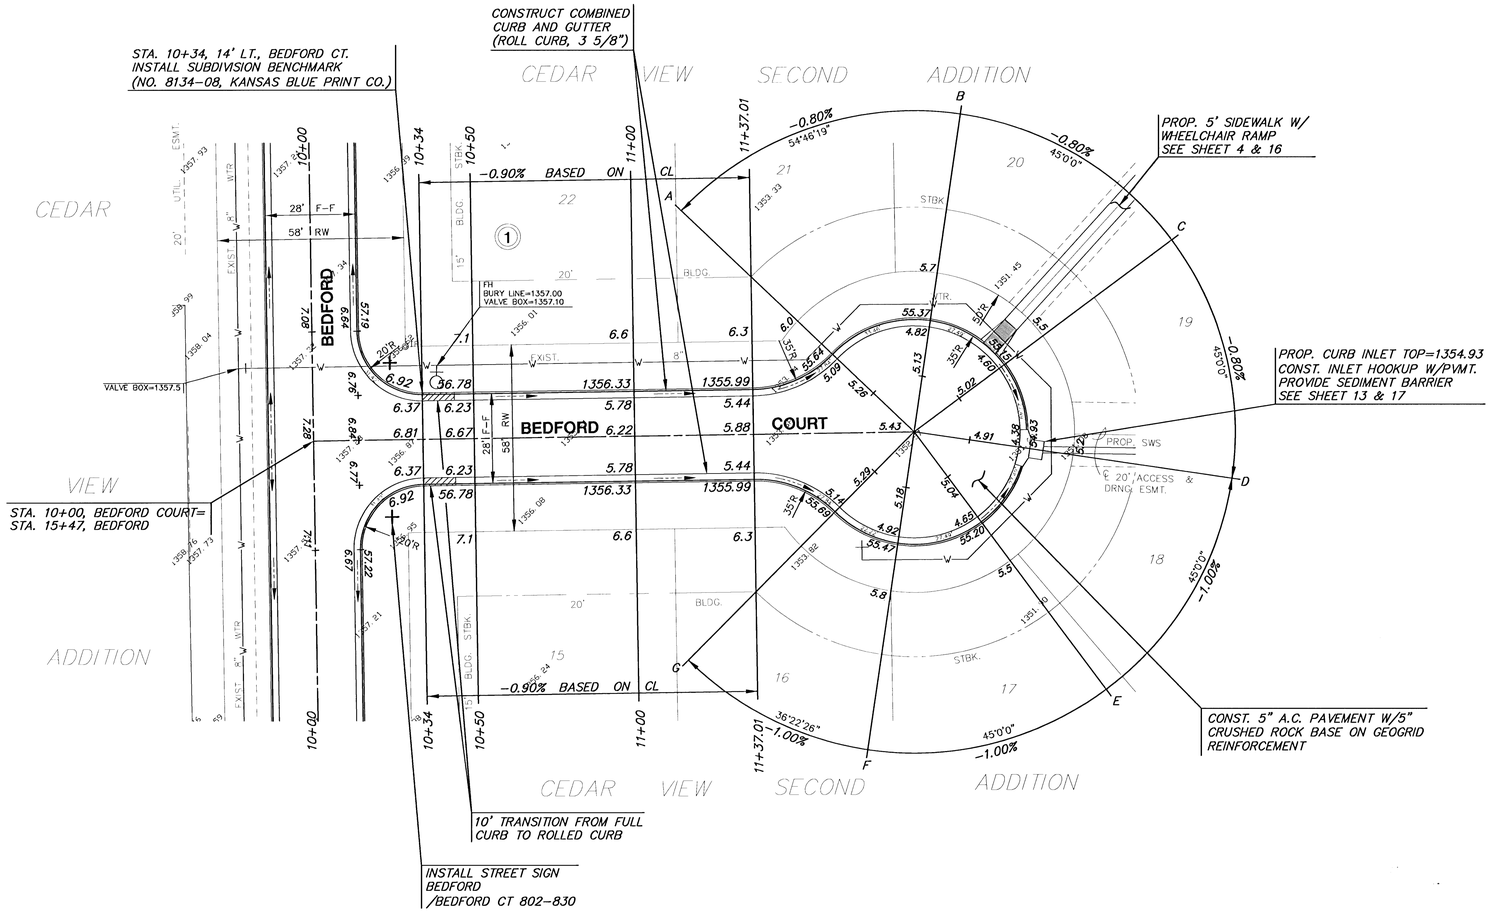

NOTE:
TOP OF CURB ELEVATIONS SHOWN ARE FOR FULL CURB. CONSTRUCT COMBINED CURB & GUTTER, ROLLED (3 5/8").

LEGEND

STREET SIGN & SIGN LOCATION (SEE SIGN ASSEMBLY TABLE FOR TYPE & STATION OF SIGN)

PAVEMENT REMOVAL

MKEC
ENGINEERING CONSULTANTS
411 N. WEBB ROAD
WICHITA, KS. 87206
316-684-9600

CEDAR VIEW SECOND ADDTION (PROJECT NAME)		
PAVING PLAN (SHEET TITLE)		
DFL (DESIGN BY)	GR (DRAWN BY)	GJA (CHECKED BY)
FEBRUARY 2001 (DATE)	00226E4 (DRAWING NAME)	9 / 26 (SHEET / OF)

H:\CIVIL\96037\00226\DWG\PAV\00226E4.DWG