

CEDAR VIEW SECOND ADD.
STORM WATER SEWER PLANS
LINE 2

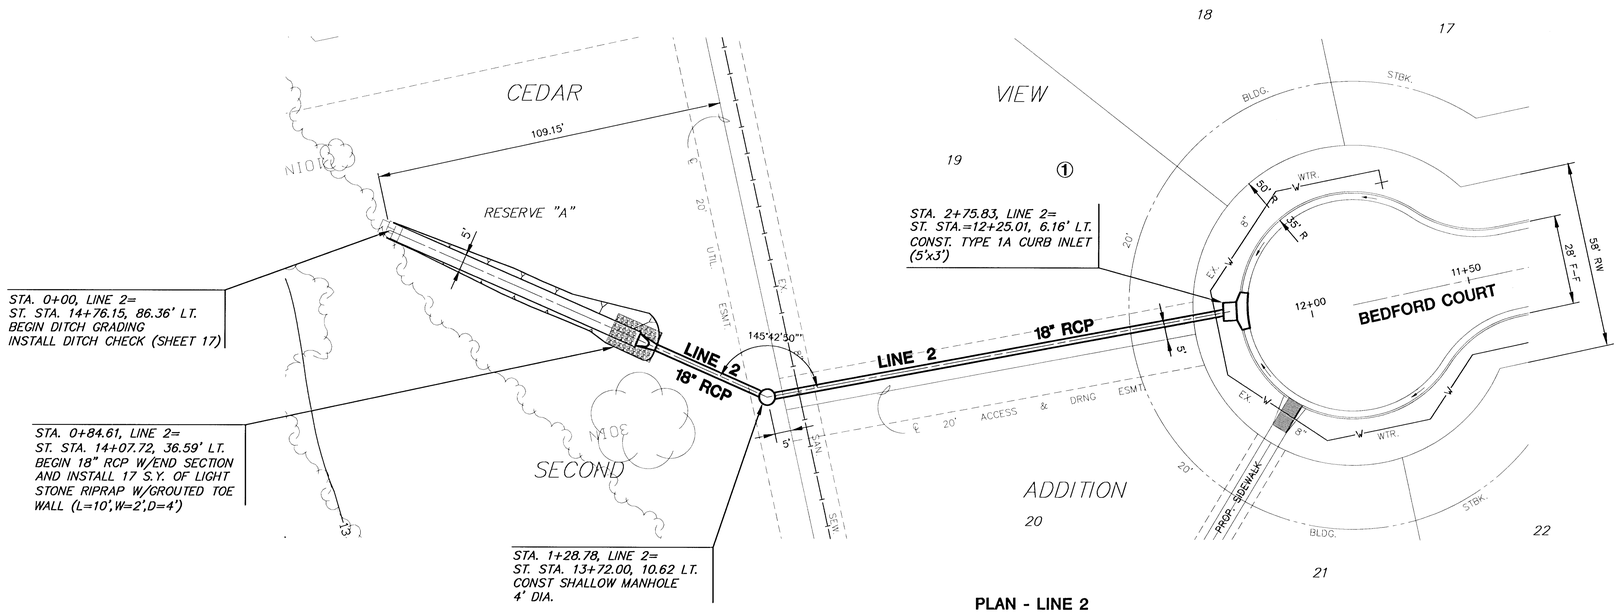


PLAN - LINE 2
SCALE: 1" = 20'

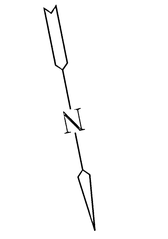


DITCH GRADING:

CUT.....11.0 C.Y.
FILL.....0.0 C.Y.
FOR INFORMATION ONLY

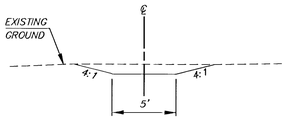

TYPICAL DITCH CROSS SECTION

PROFILE - LINE 2
HORIZONTAL SCALE: 1" = 20'
VERTICAL SCALE: 1" = 5'

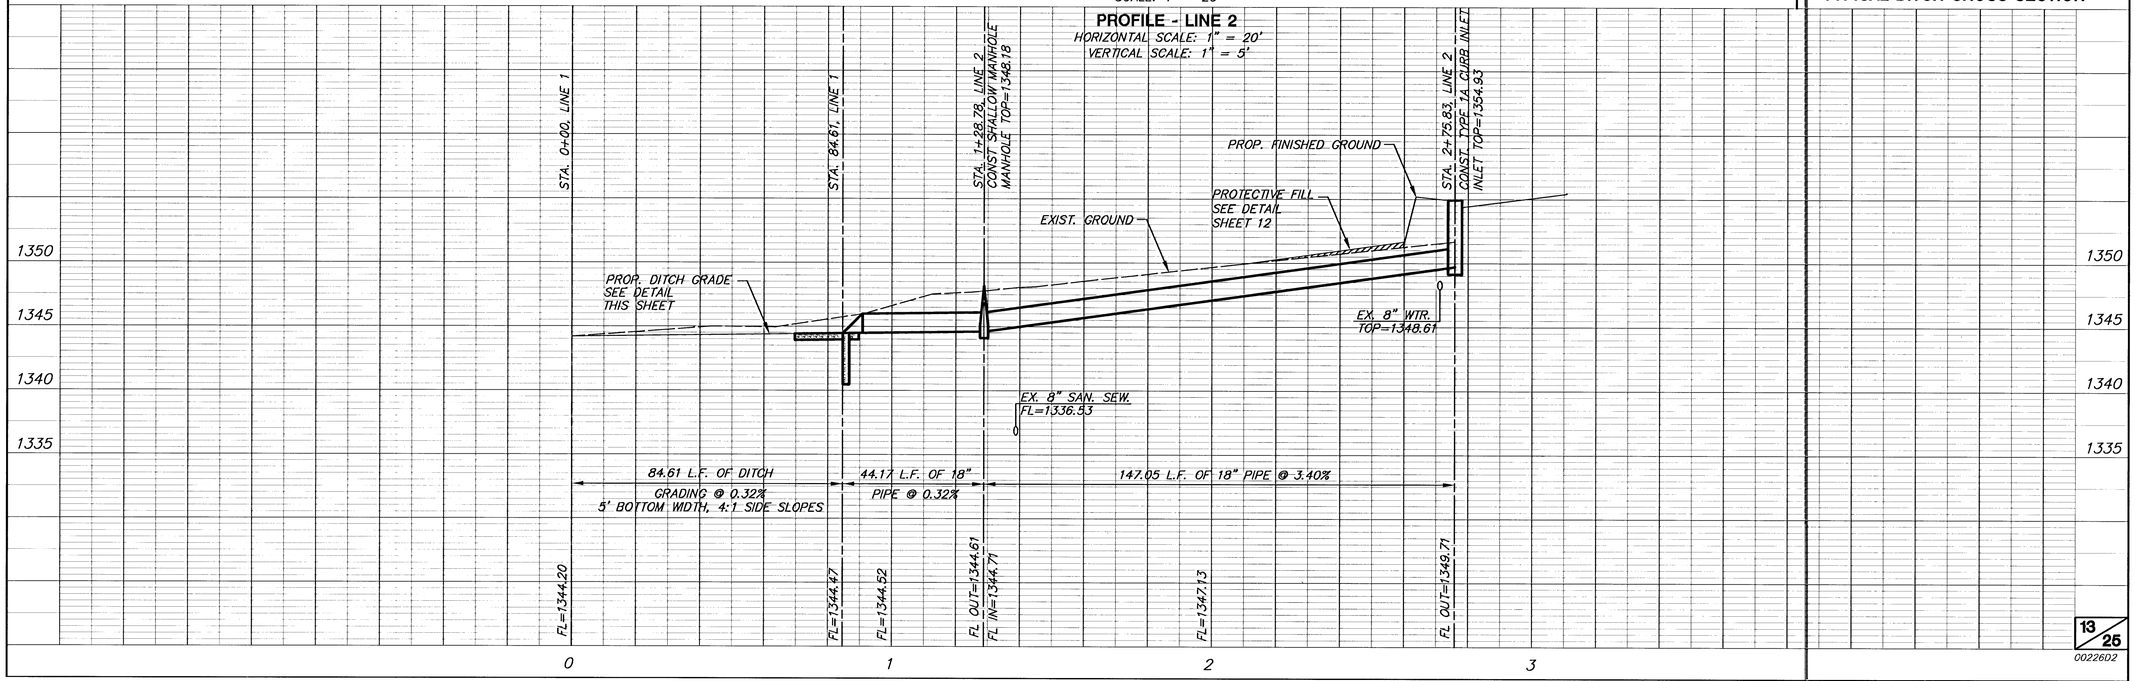

0022602

H:\CIVIL\98037\00226\DWG\SWS\0022602.DWG