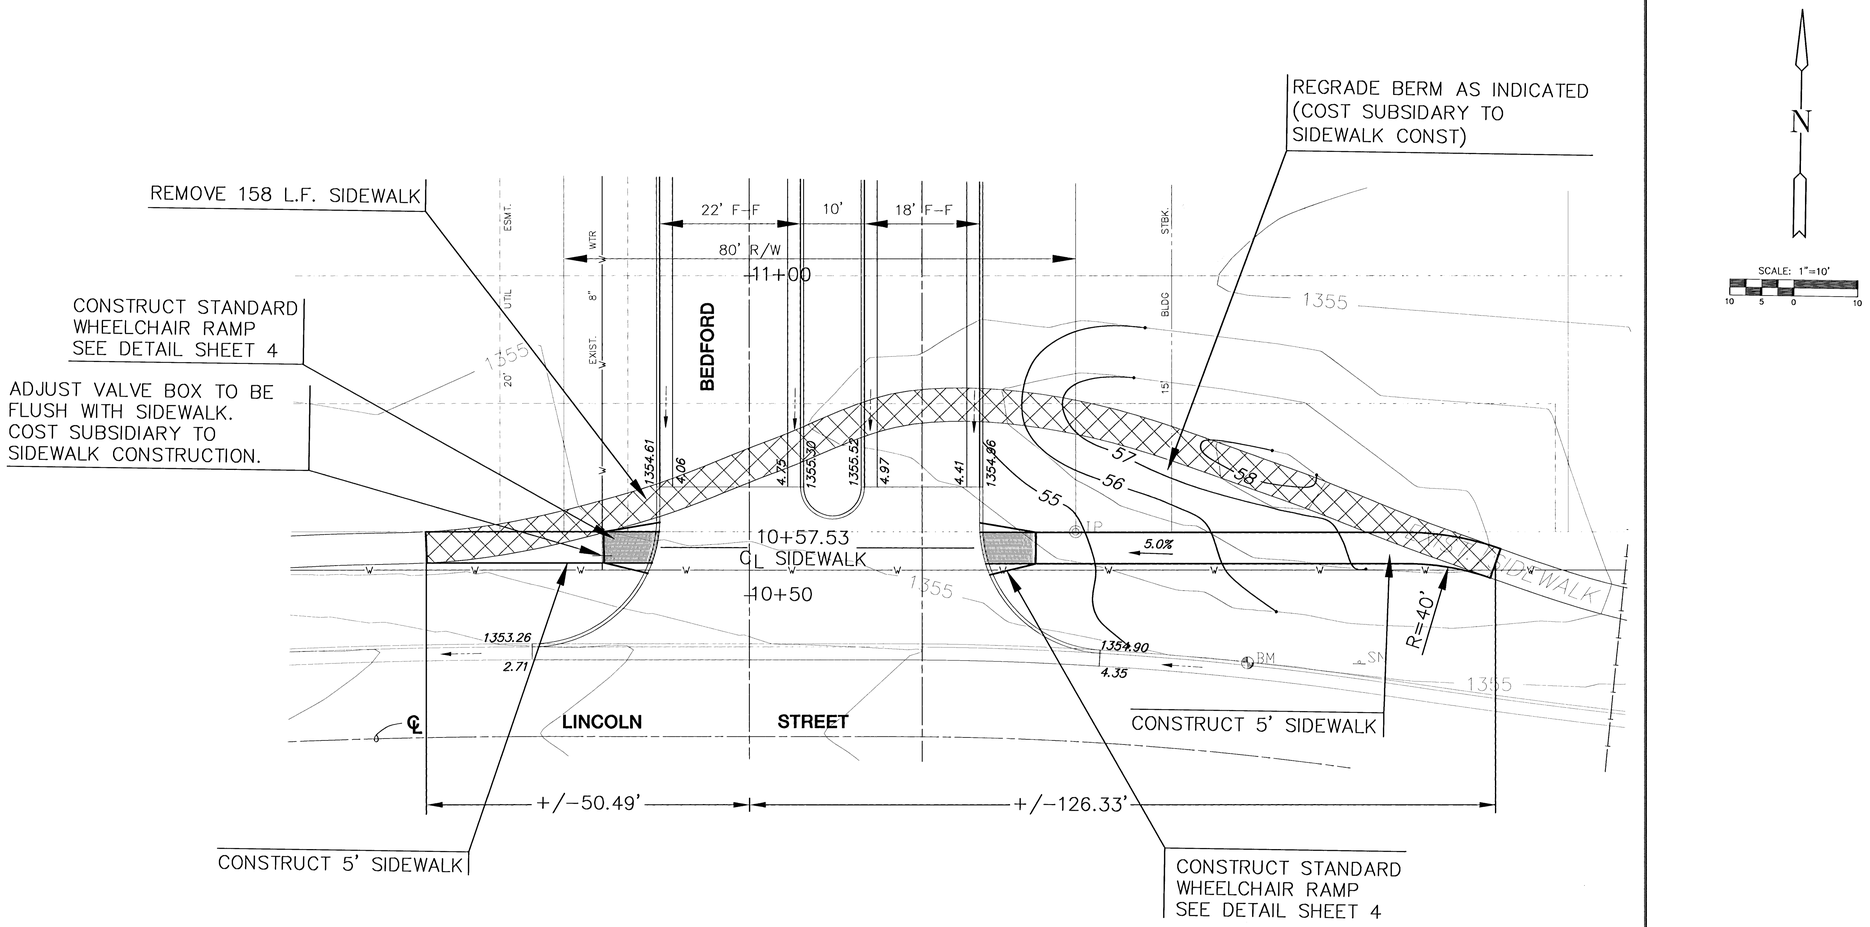

NOTES:

1. SIDEWALK SHALL BE CONSTRUCTED WITH A 2% CROSS-SLOPE.

2. THE VERTICAL SIDEWALK ALIGNMENT SHALL BE SMOOTH WITHOUT SUDDEN GRADING CHANGES. THIS INCLUDES THE CONNECTION POINTS TO THE EXISTING WALK.

LEGEND

PAVEMENT & SIDEWALK REMOVAL (REMOVE TO NEAREST JOINT. COST SUBSIDIARY TO SITE CLEARING.)

MKEC ENGINEERING CONSULTANTS
411 N. WEBB ROAD
WICHITA, KS. 67206
316-684-9600

CEDAR VIEW SECOND ADDITION (PROJECT NAME)		
LINCOLN ST. SIDEWALK PLAN (SHEET TITLE)		
DFL (DESIGN BY)	GR (DRAWN BY)	GJA (CHECKED BY)
FEBRUARY 2001 (DATE)	00226SW (DRAWING NAME)	15 / 25 (SHEET / OF)

H:\CIVIL\96037\00226\DWG\PAV\00226SW.DWG