FHWA REG NO.	STATE	PROJECT NO.	YEAR	SHEET NO.	SHEETS
7	KANSAS	87N 0064-01	1997	6	130

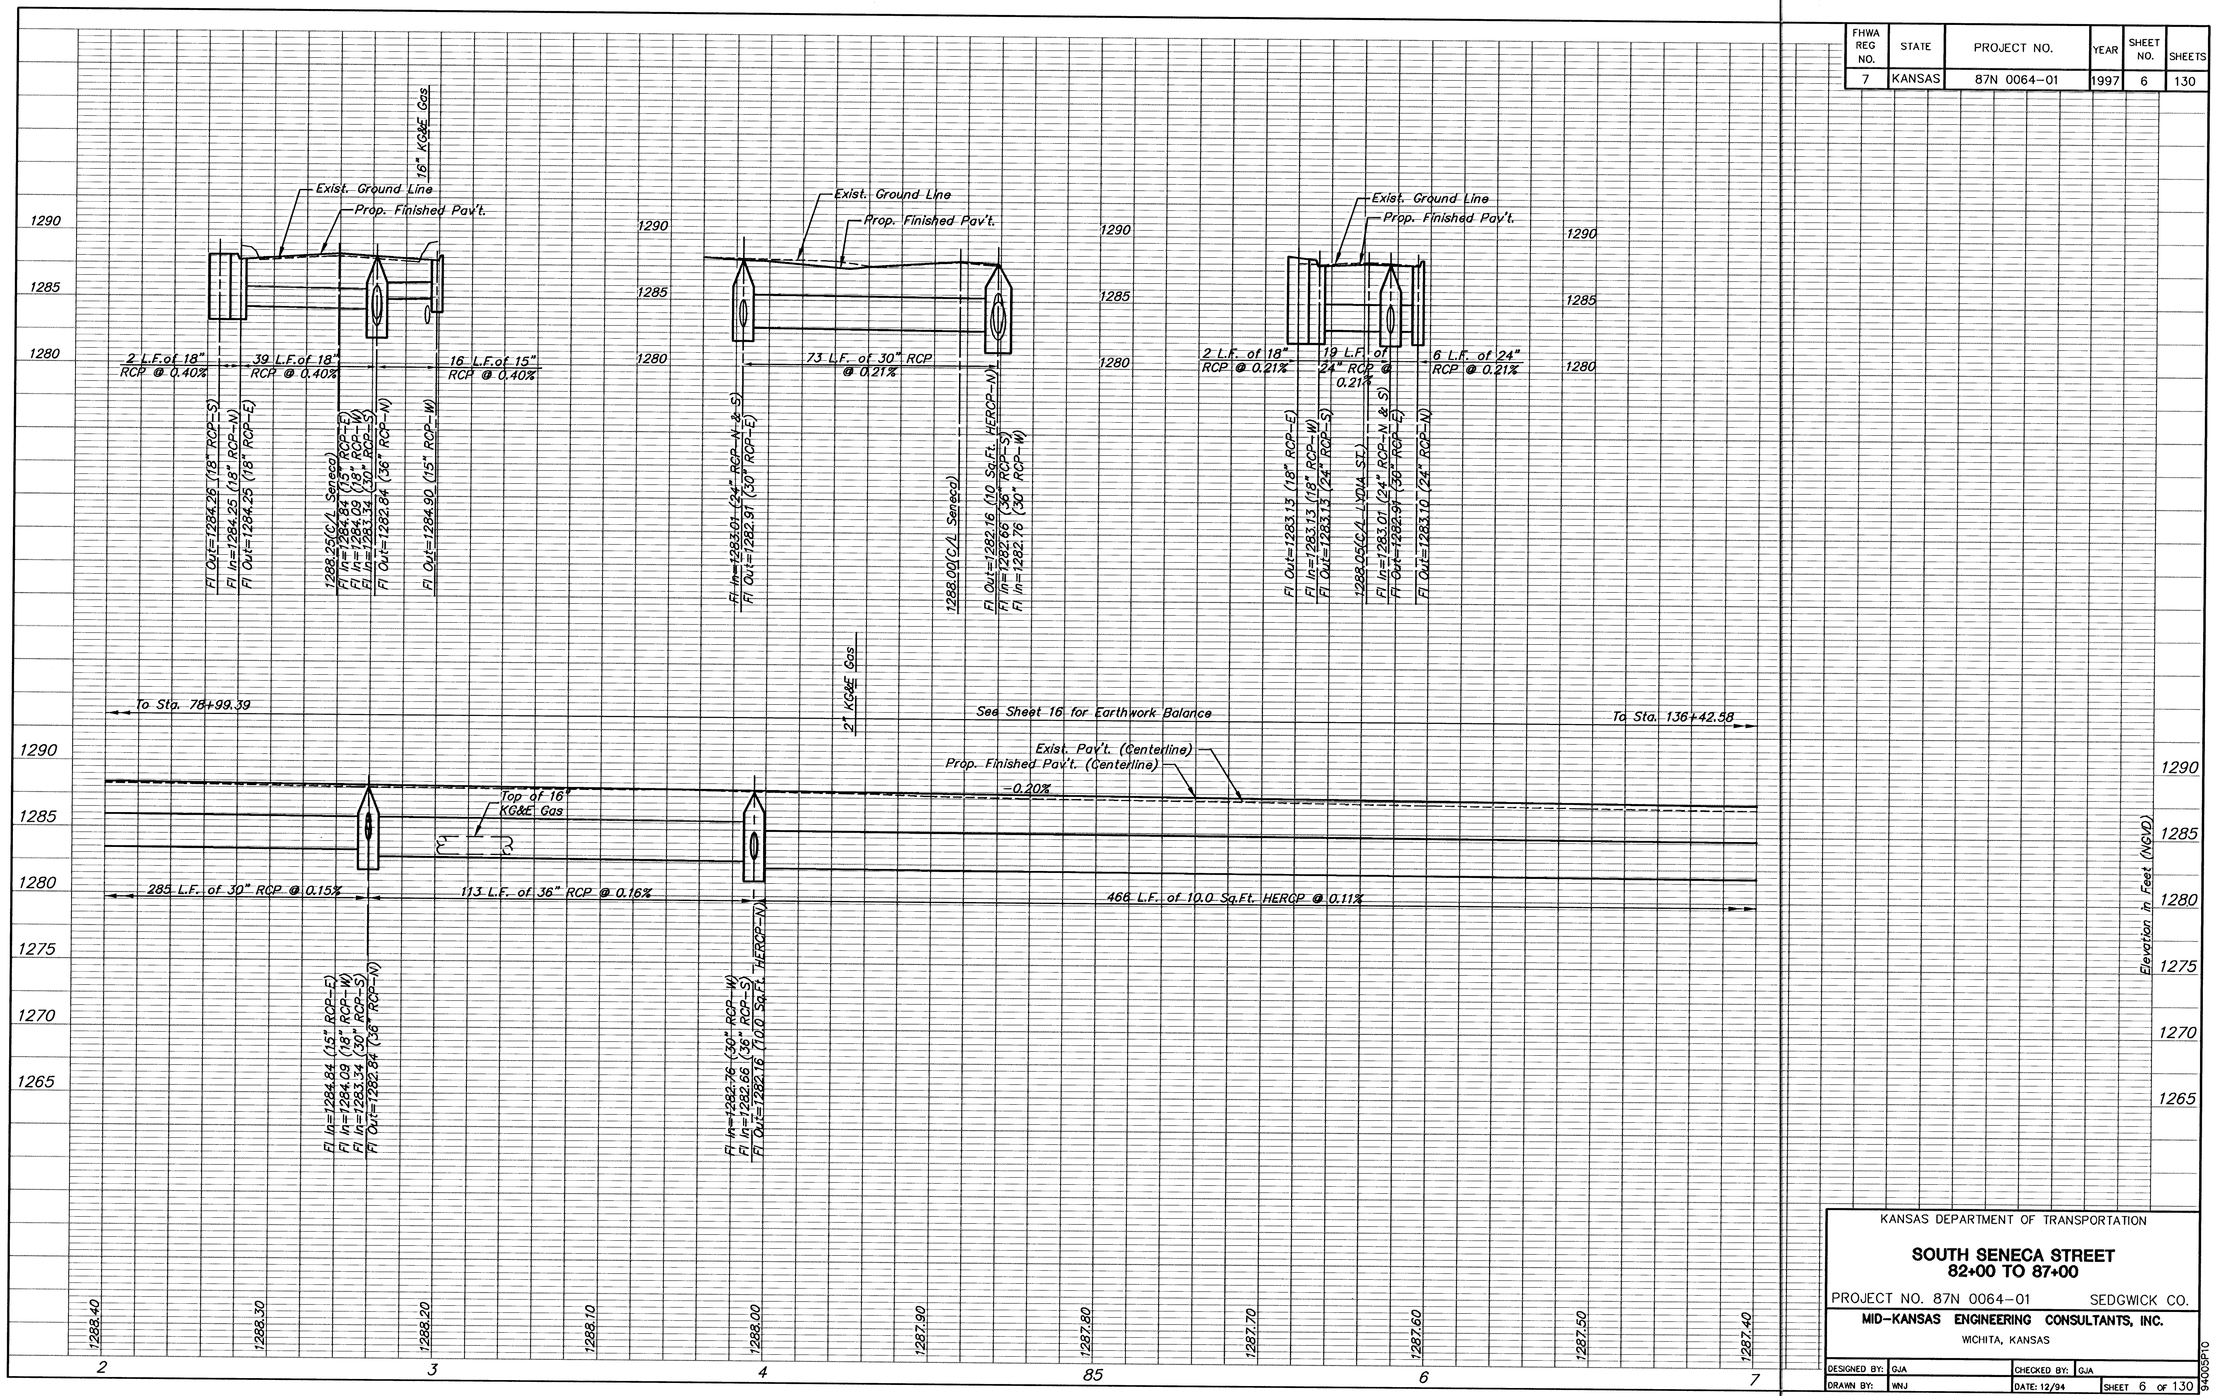

KANSAS DEPARTMENT OF TRANSPORTATION

SOUTH SENECA STREET
82+00 TO 87+00

PROJECT NO. 87N 0064-01 SEDGWICK CO.

MID-KANSAS ENGINEERING CONSULTANTS, INC.
WICHITA, KANSAS

DESIGNED BY: GJA		CHECKED BY: GJA	
DRAWN BY: WNJ		DATE: 12/94	SHEET 6 OF 130

94005P10

6

H:\CIVIL\SENECA\94005\PROF\94005P10 Fri May 30 11:32:07 1997