
FHWA REG NO.	STATE	PROJECT NO.	YEAR	SHEET NO.	SHEETS
7	KANSAS	87N 0064-01	1997	12	130

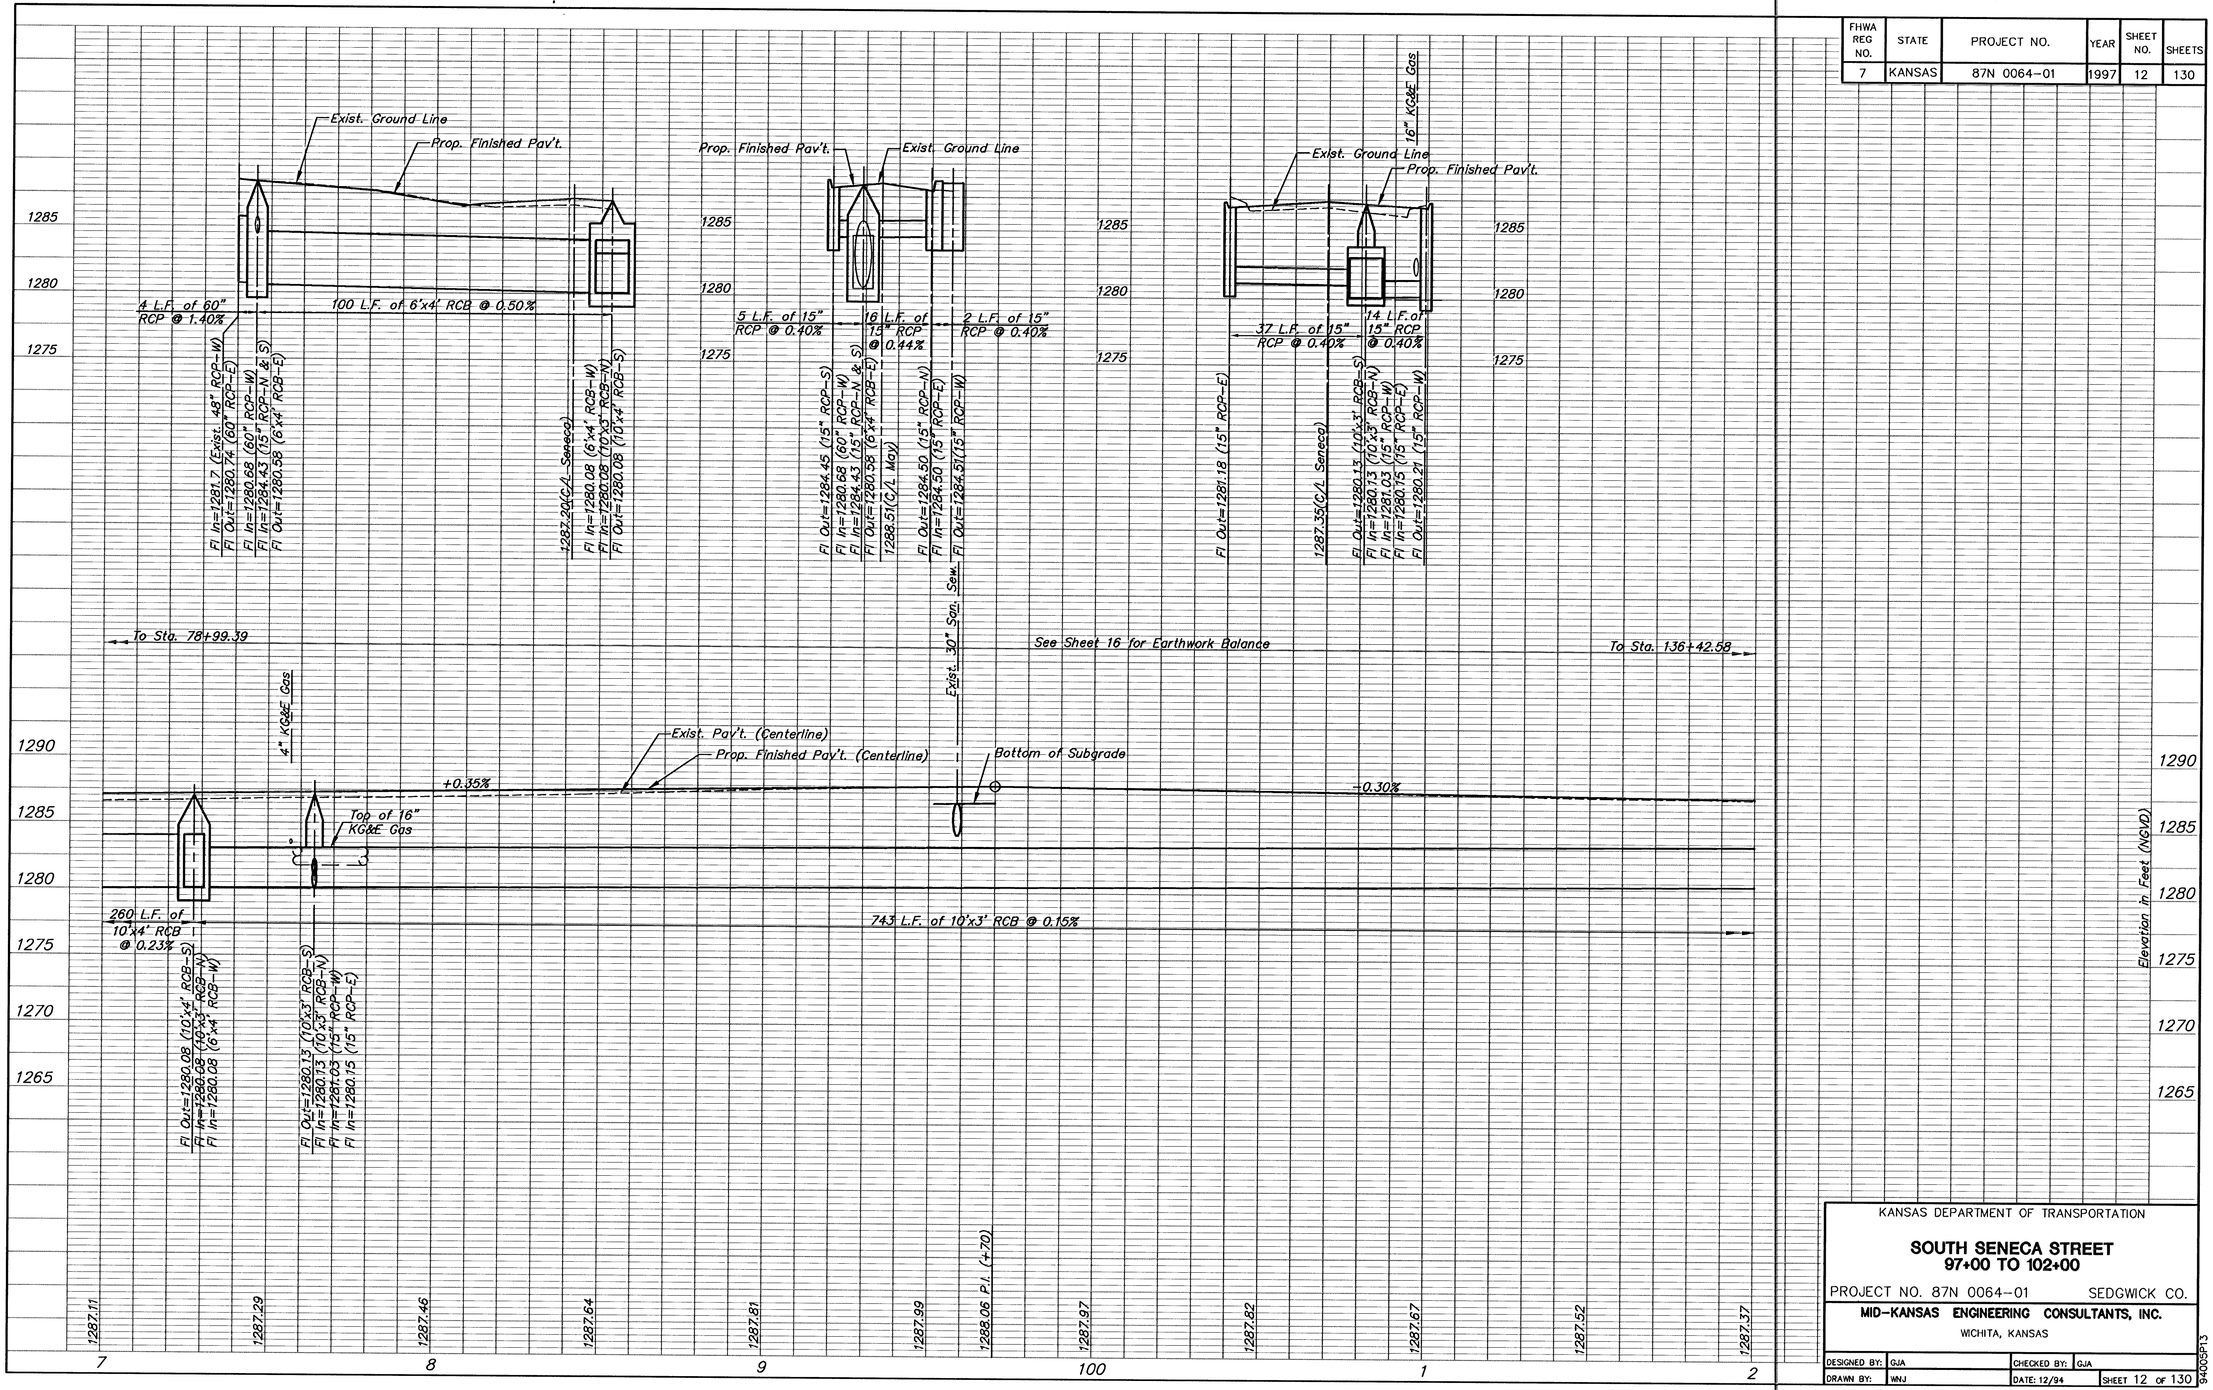

KANSAS DEPARTMENT OF TRANSPORTATION

SOUTH SENECA STREET
97+00 TO 102+00

PROJECT NO. 87N 0064-01 SEDGWICK CO.

MID-KANSAS ENGINEERING CONSULTANTS, INC.
WICHITA, KANSAS

DESIGNED BY:	GJA	CHECKED BY:	GJA
DRAWN BY:	WNJ	DATE: 12/94	SHEET 12 OF 130

94005P13

H:\CIVIL\SENECA\94005\PROP\94005P13 Fri May 30 11:33:28 1997