
FHWA REG NO.	STATE	PROJECT NO.	YEAR	SHEET NO.	SHEETS
7	KANSAS	87N 0064-01	1997	24	130

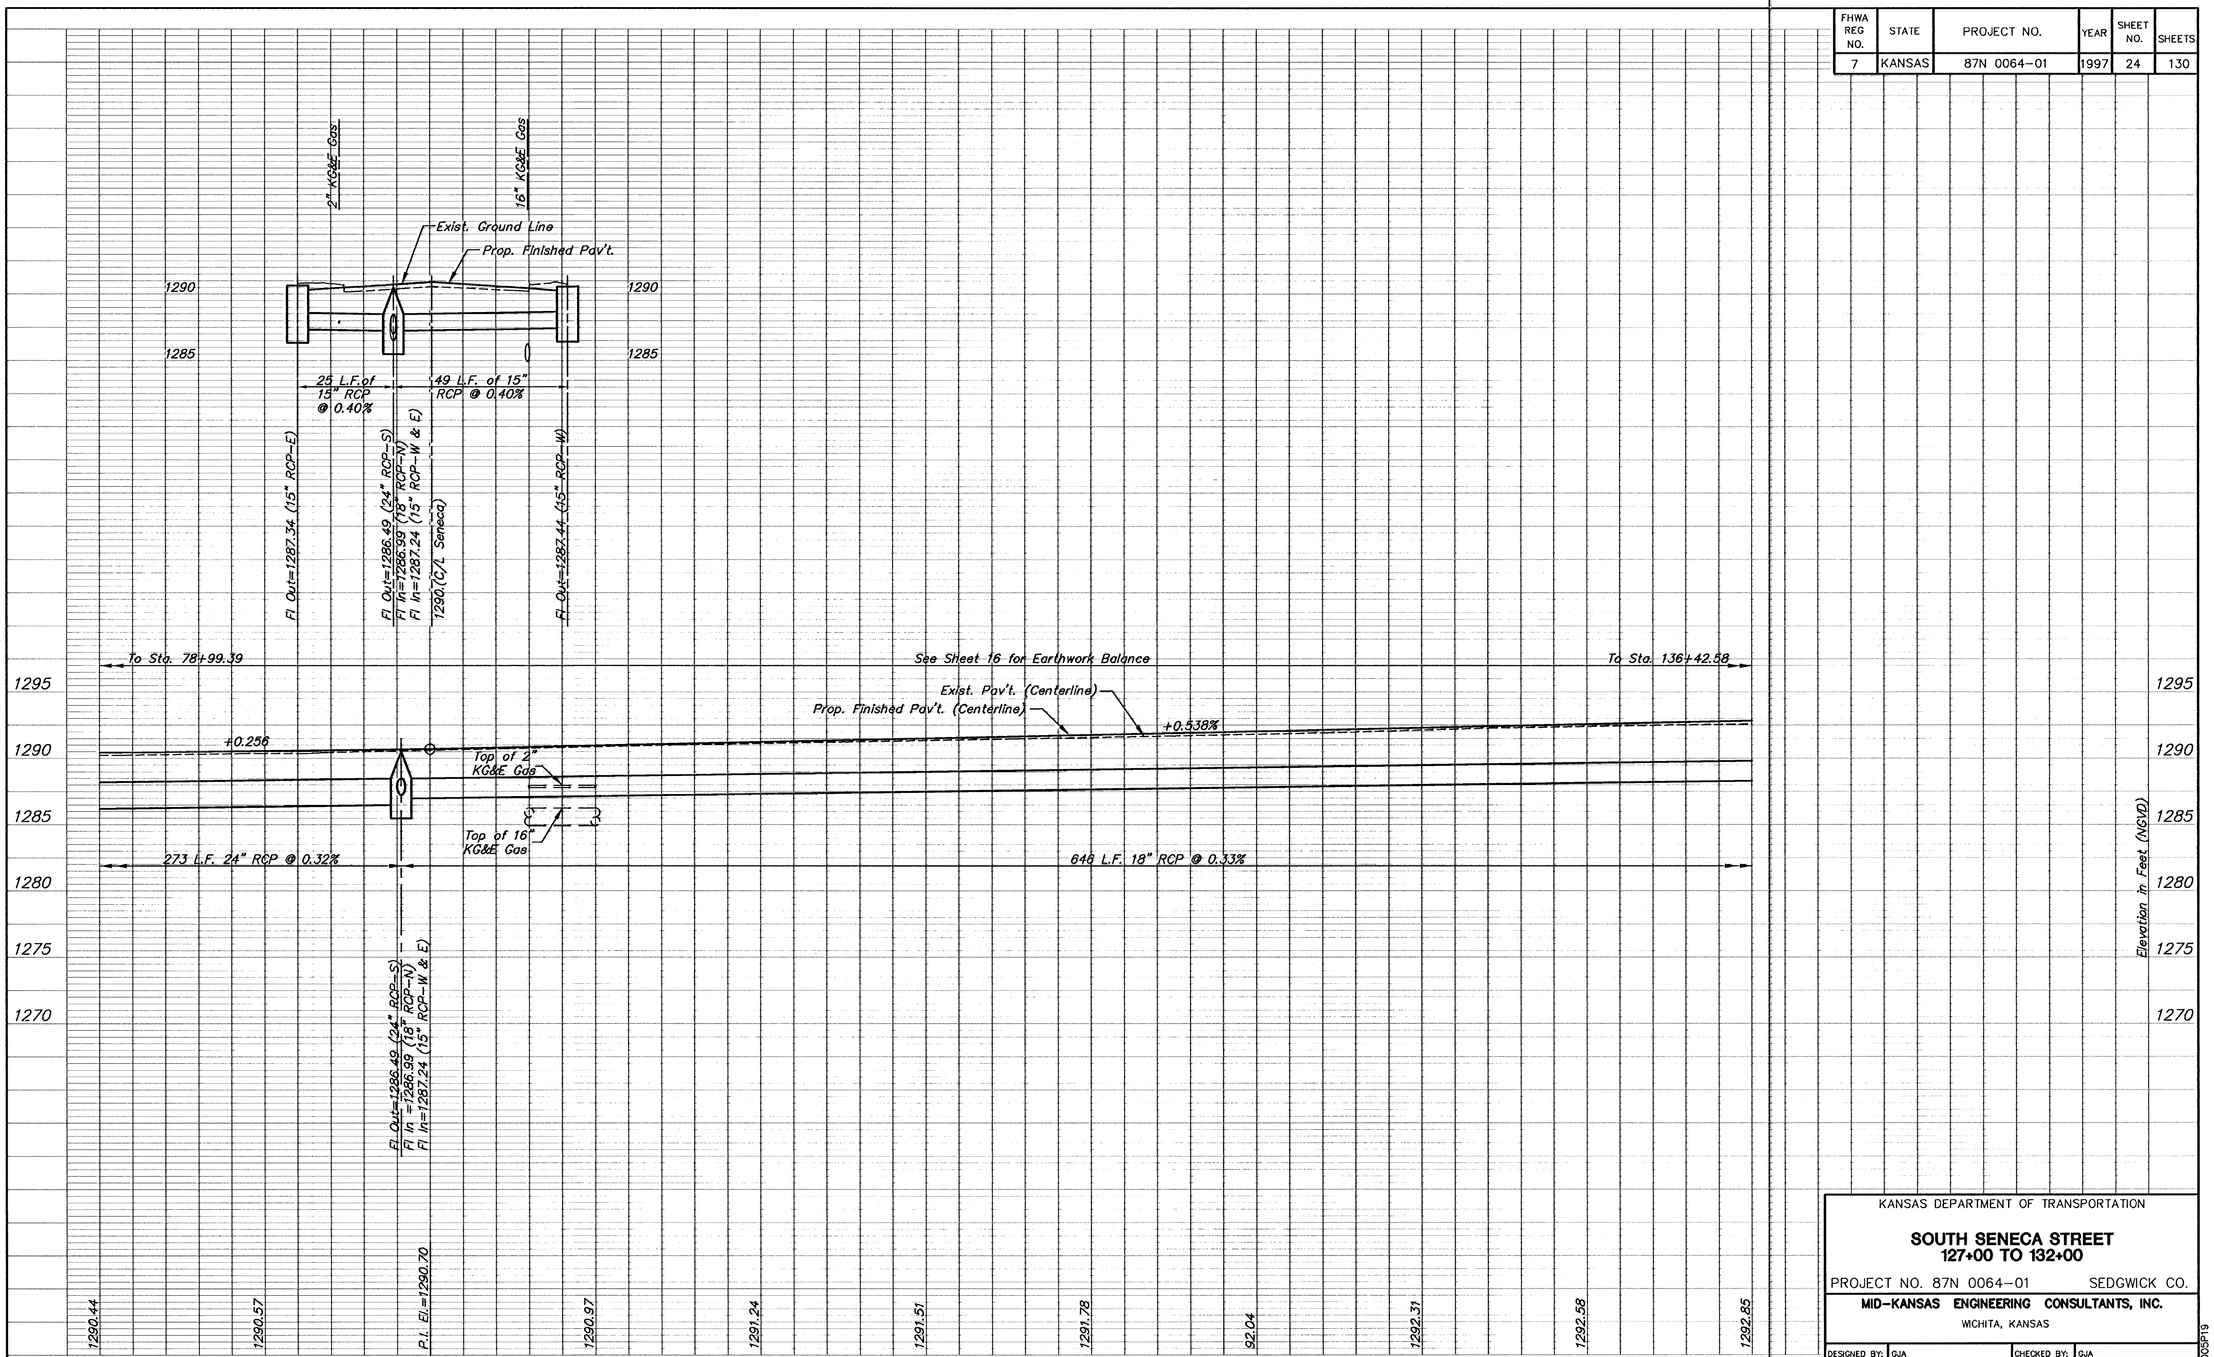

KANSAS DEPARTMENT OF TRANSPORTATION

SOUTH SENECA STREET
127+00 TO 132+00

PROJECT NO. 87N 0064-01 SEDGWICK CO.

MID-KANSAS ENGINEERING CONSULTANTS, INC.
WICHITA, KANSAS

DESIGNED BY:	GJA	CHECKED BY:	GJA	
DRAWN BY:	WNJ	DATE: 12/94	SHEET 24 OF 130	94008P19

24

H:\CIVIL\SENECA\94008\PROF\94008P19 Fri May 30 11:27:17 1997