FHWA REG NO.	STATE	PROJECT NO.	YEAR	SHEET NO.	SHEETS
7	KANSAS	87N 0064-01	1997	94	130

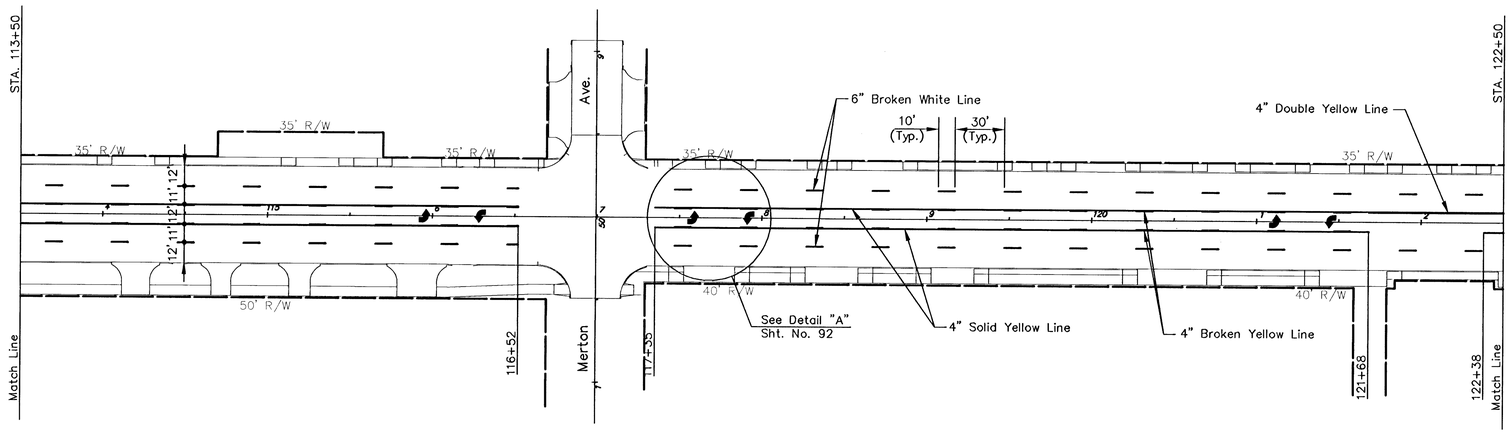

SENECA STREET - STA. 113+50 TO STA. 122+50

SCALE: 1" = 40'

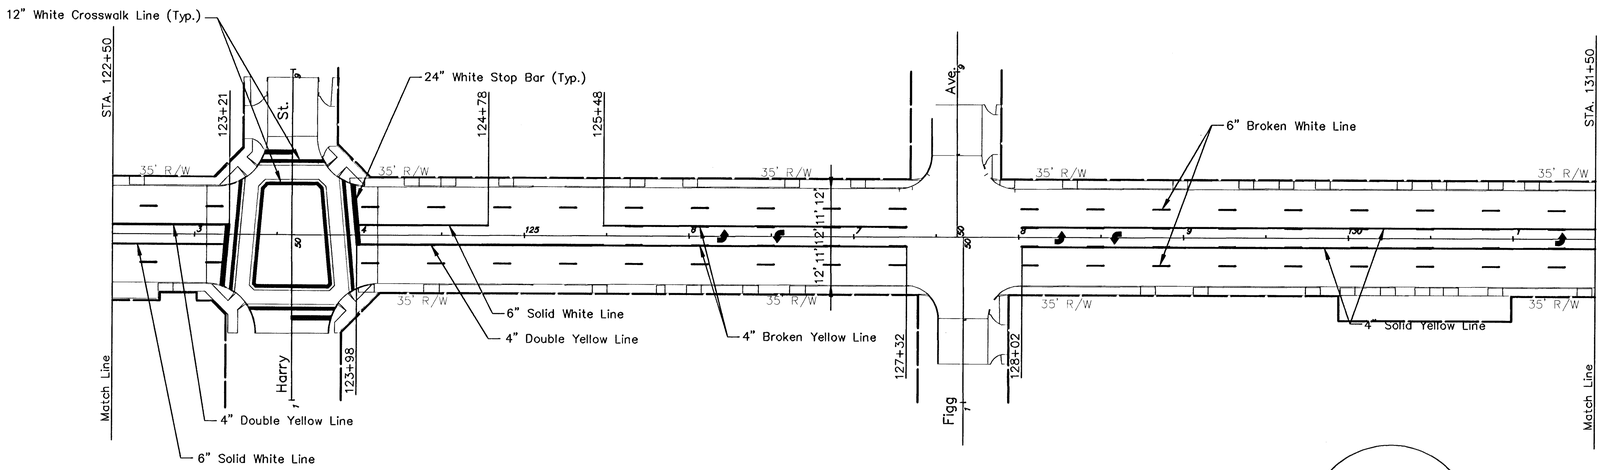

SENECA STREET - STA. 122+50 TO STA. 131+50

SCALE: 1" = 40'

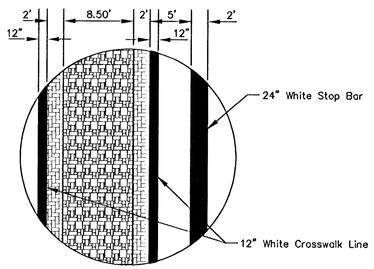

Crosswalk Detail

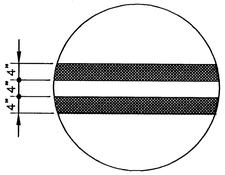

4" Double Yellow Detail

KANSAS DEPARTMENT OF TRANSPORTATION

SENECA STREET
PAVEMENT MARKING AND

PROJECT NO. 87N 0064-01 SEDGWICK CO.

MID-KANSAS ENGINEERING CONSULTANTS, INC.
WICHITA, KANSAS

DESIGNED BY: GJA		CHECKED BY: GJA	
DRAWN BY: WNJ		DATE: 1998	SHEET 94 OF 130

94CSSTPS

99

H:\CIVIL\SENECA\94005\TRAF\94CSSTPS FF: May 30 13:42:33 1997