FHWA REG NO.	STATE	PROJECT NO.	YEAR	SHEET NO.	SHEETS
7	KANSAS	87N 0064-01	1997	107	130

1"=100'

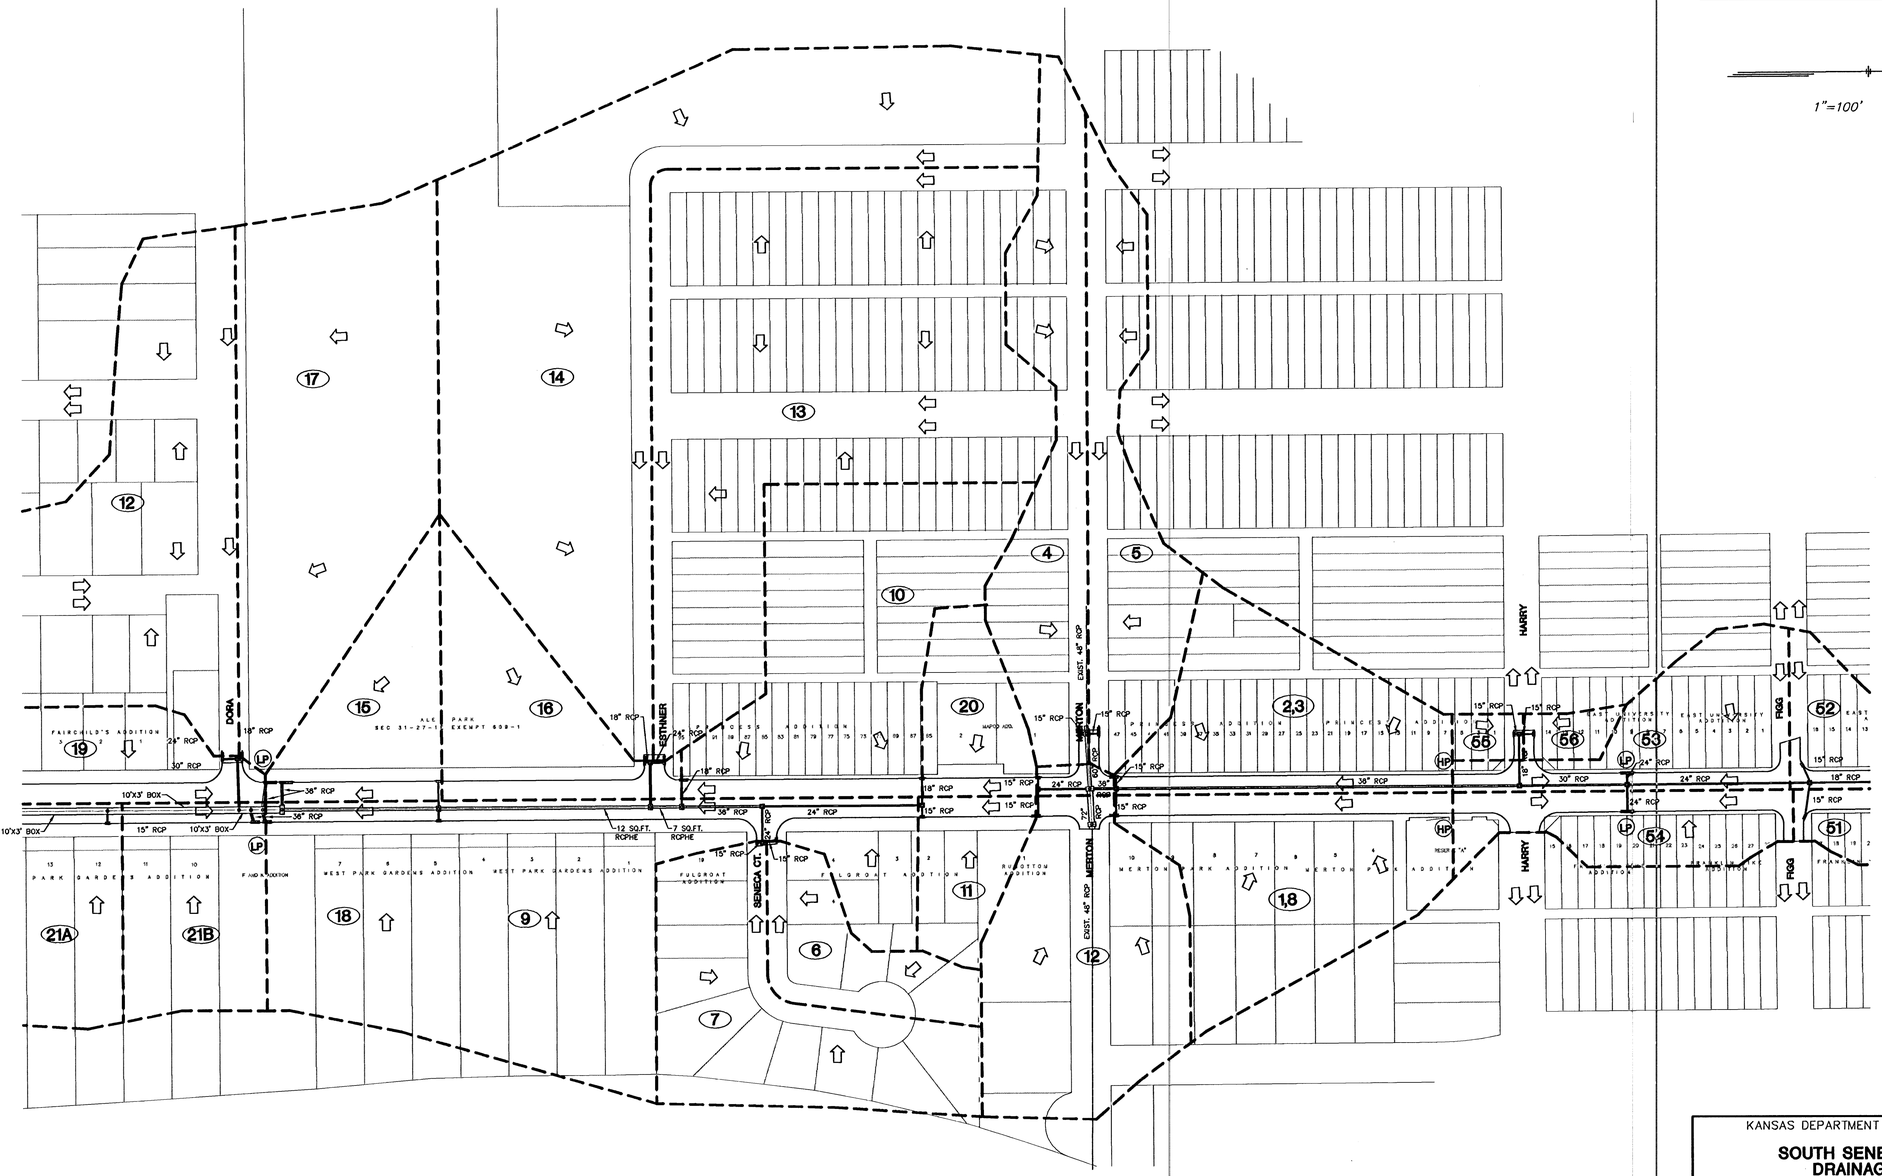

KANSAS DEPARTMENT OF TRANSPORTATION

SOUTH SENECA STREET DRAINAGE PLAN

PROJECT NO. 87N 0064-01 SEDGWICK CO.

MID-KANSAS ENGINEERING CONSULTANTS, INC.

WICHITA, KANSAS

DESIGNED BY:	GJA,PAF	CHECKED BY:	GJA
DRAWN BY:	PAF	DATE: 7/98	SHEET 107 OF 130

94005DR2

107

H:\CIVIL\SENECA\94005\DRAINAGE\94005DR2 Fri May 30 13:51:19 1997