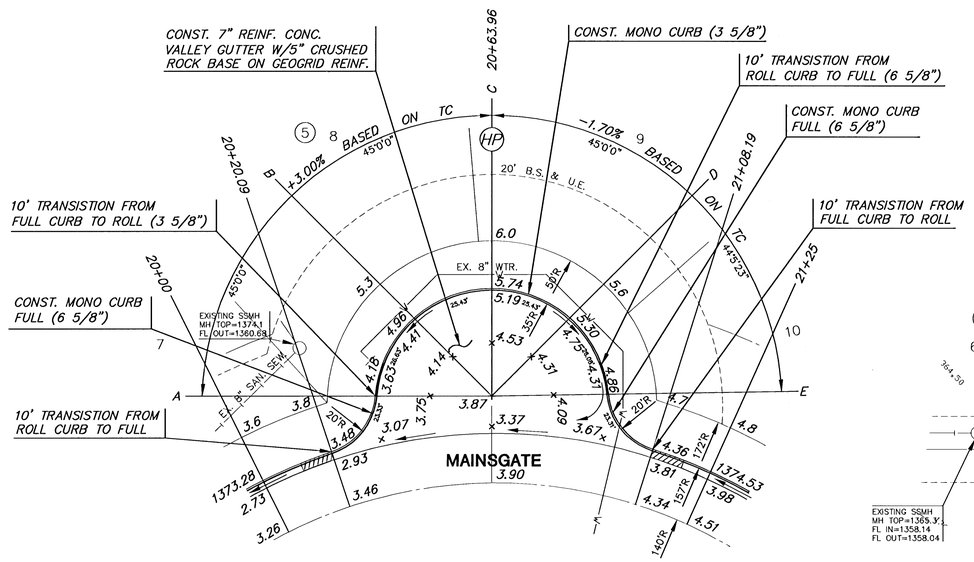

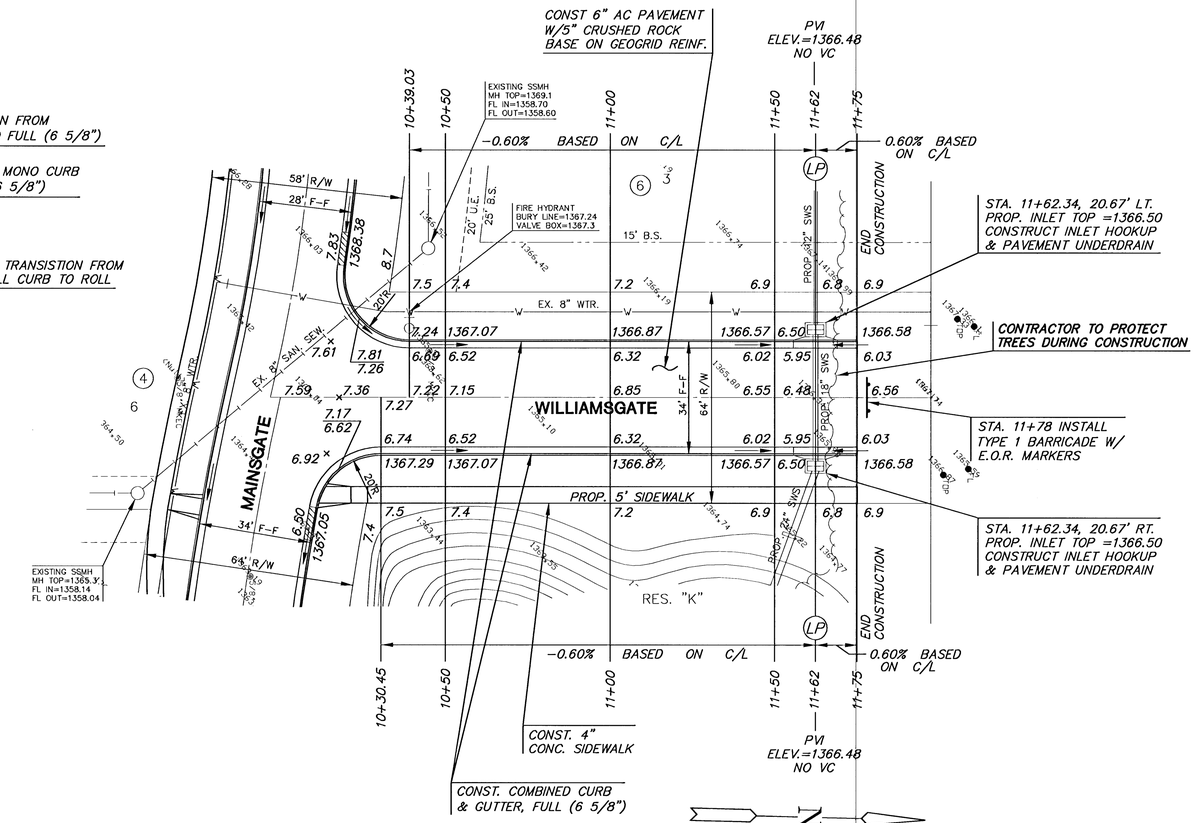

STA. 11+62.34, 20.67' LT.
PROP. INLET TOP =1366.50
CONSTRUCT INLET HOOKUP & PAVEMENT UNDERDRAIN

CONTRACTOR TO PROTECT TREES DURING CONSTRUCTION

STA. 11+78 INSTALL TYPE 1 BARRICADE W/ E.O.R. MARKERS

STA. 11+62.34, 20.67' RT.
PROP. INLET TOP =1366.50
CONSTRUCT INLET HOOKUP & PAVEMENT UNDERDRAIN

SCALE: 1"=20'

SCALE: 1"=20'

LEGEND

+ STREET SIGN & SIGN LOCATION (SEE SIGN ASSEMBLY TABLE FOR TYPE & STATION OF SIGN)

NOTE:
TOP OF CURB ELEVATIONS SHOWN ARE FOR FULL CURB. CONSTRUCT CURB AND GUTTER AS NOTED.

H:\CIVIL\02167\DWG\Rev\MAINSGATE\3RD_PH2\02167_E4

MKEC ENGINEERING CONSULTANTS
411 N. WEBB ROAD
WICHITA, KS. 67206
316 - 684 - 9600

HAWTHORNE 3RD ADDITION - PHASE 2
PROJECT NAME

PAVING PLANS
SHEET TITLE

DFL	MKEC	GJA
DESIGN BY:	DRAWN BY:	CHECKED BY:
OCTOBER 2005	02167	11 / 28
DATE	JOB NO.	SHEET/OF