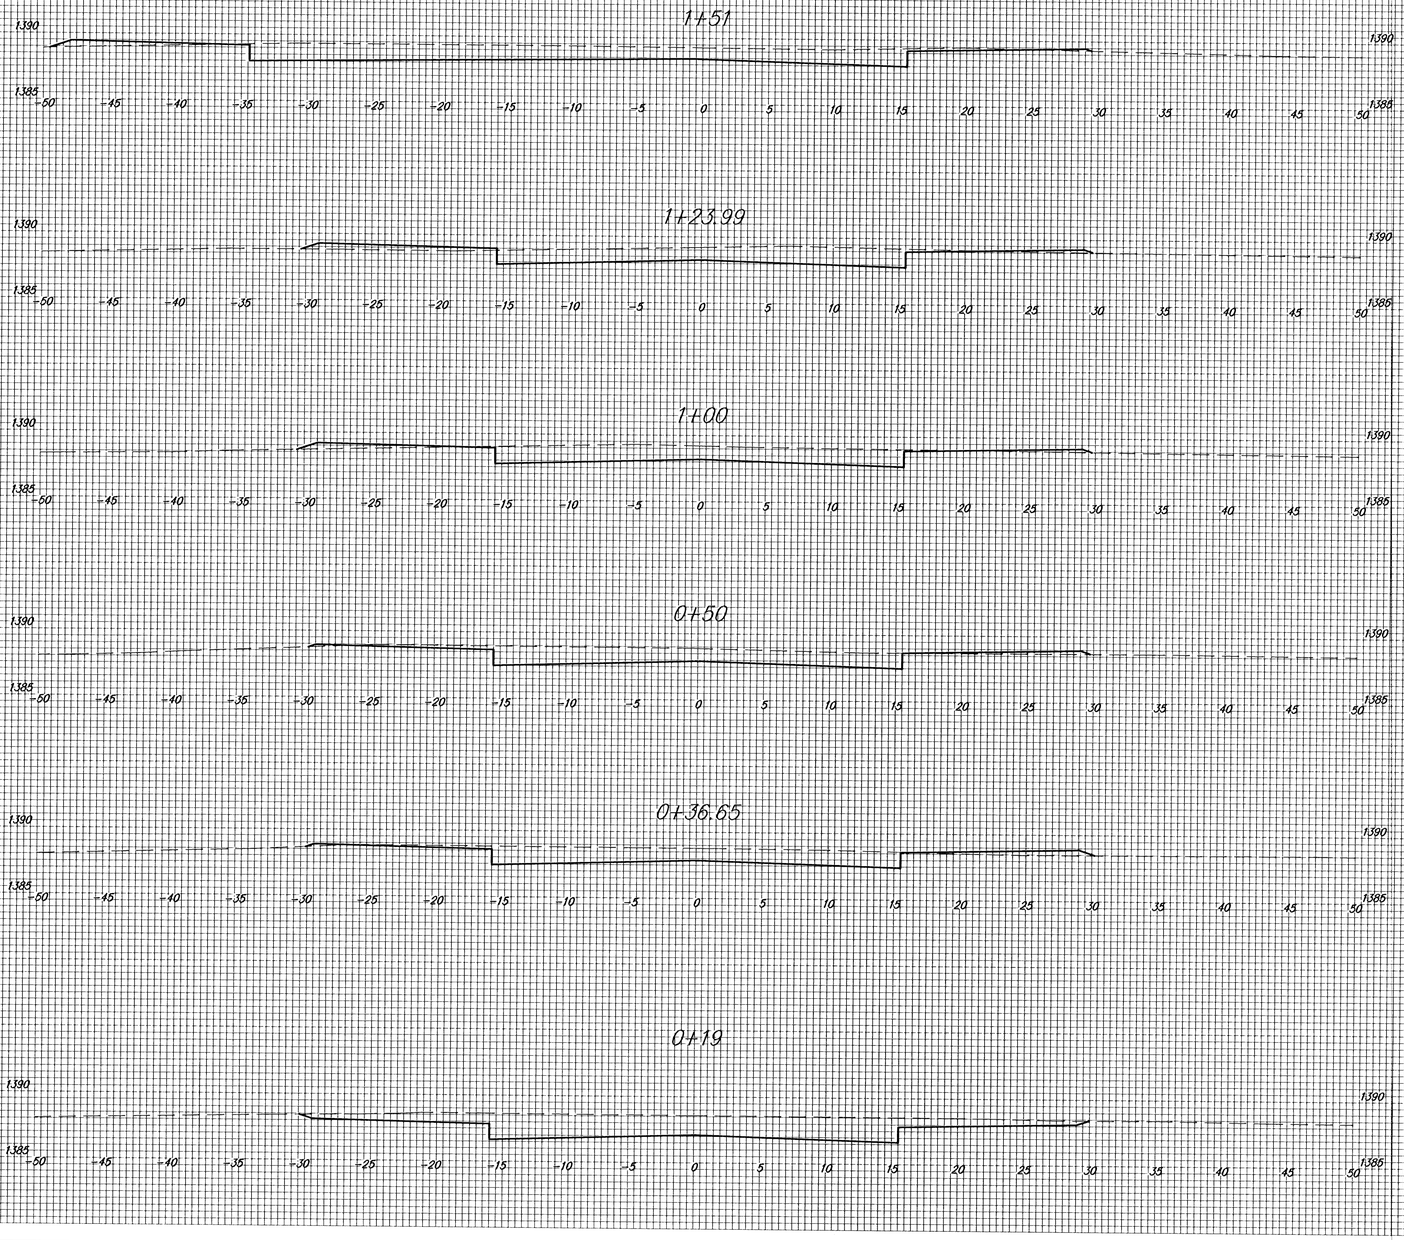


Brentwood South Addition
Paving Improvements
Staff. Ct. (N) Sta. 0+19 to 1+51