


## PLAN LINE 1

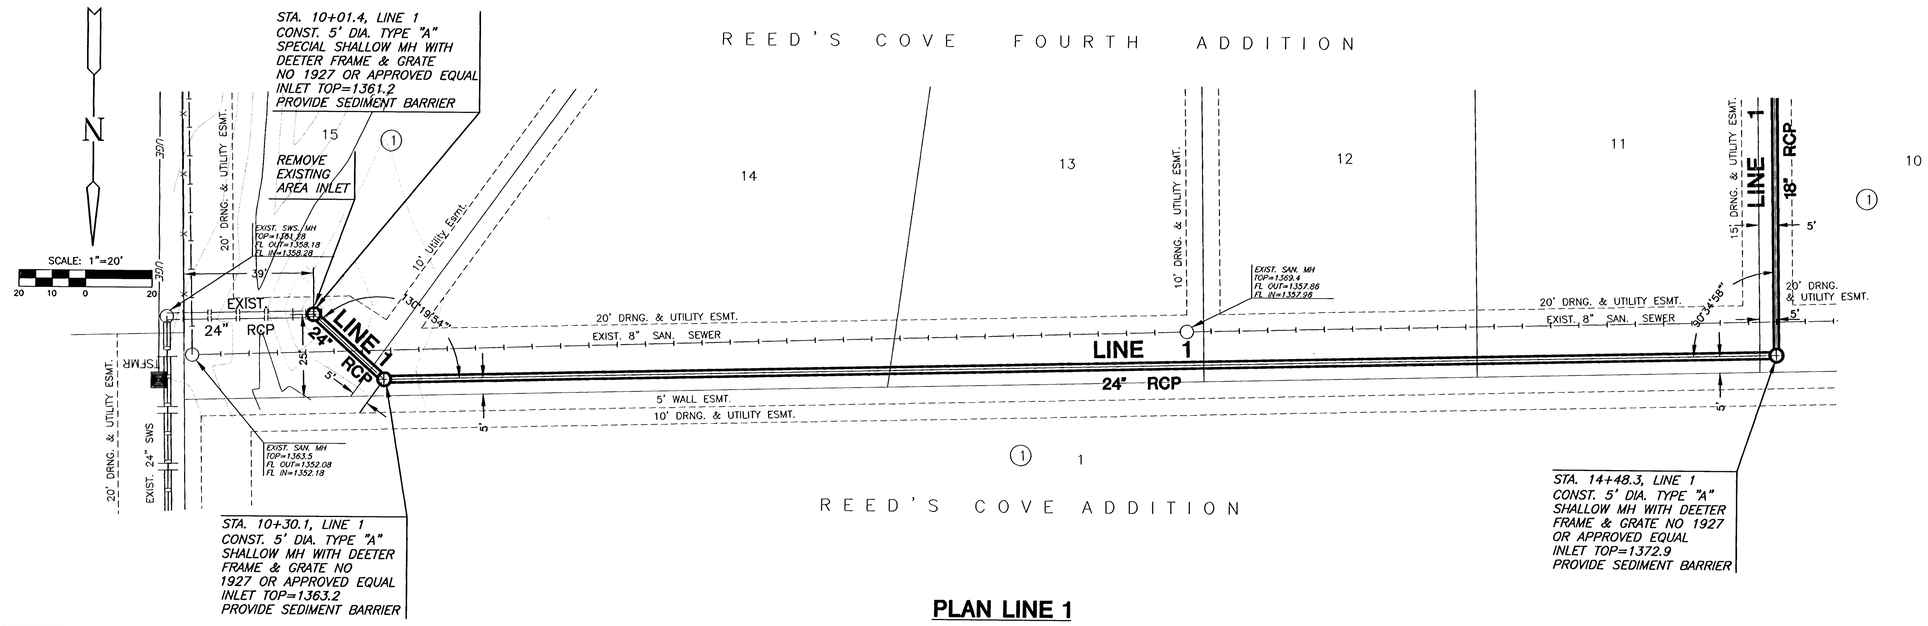



MKEC ENGINEERING CONSULTANTS, INC.
411 N. WEBB ROAD
WICHITA, KS. 67206
316 - 684 - 9600


PAVING STREETS & INCIDENTAL DRAINAGE

# REED'S COVE 4TH ADDITION

WICHITA, KANSAS

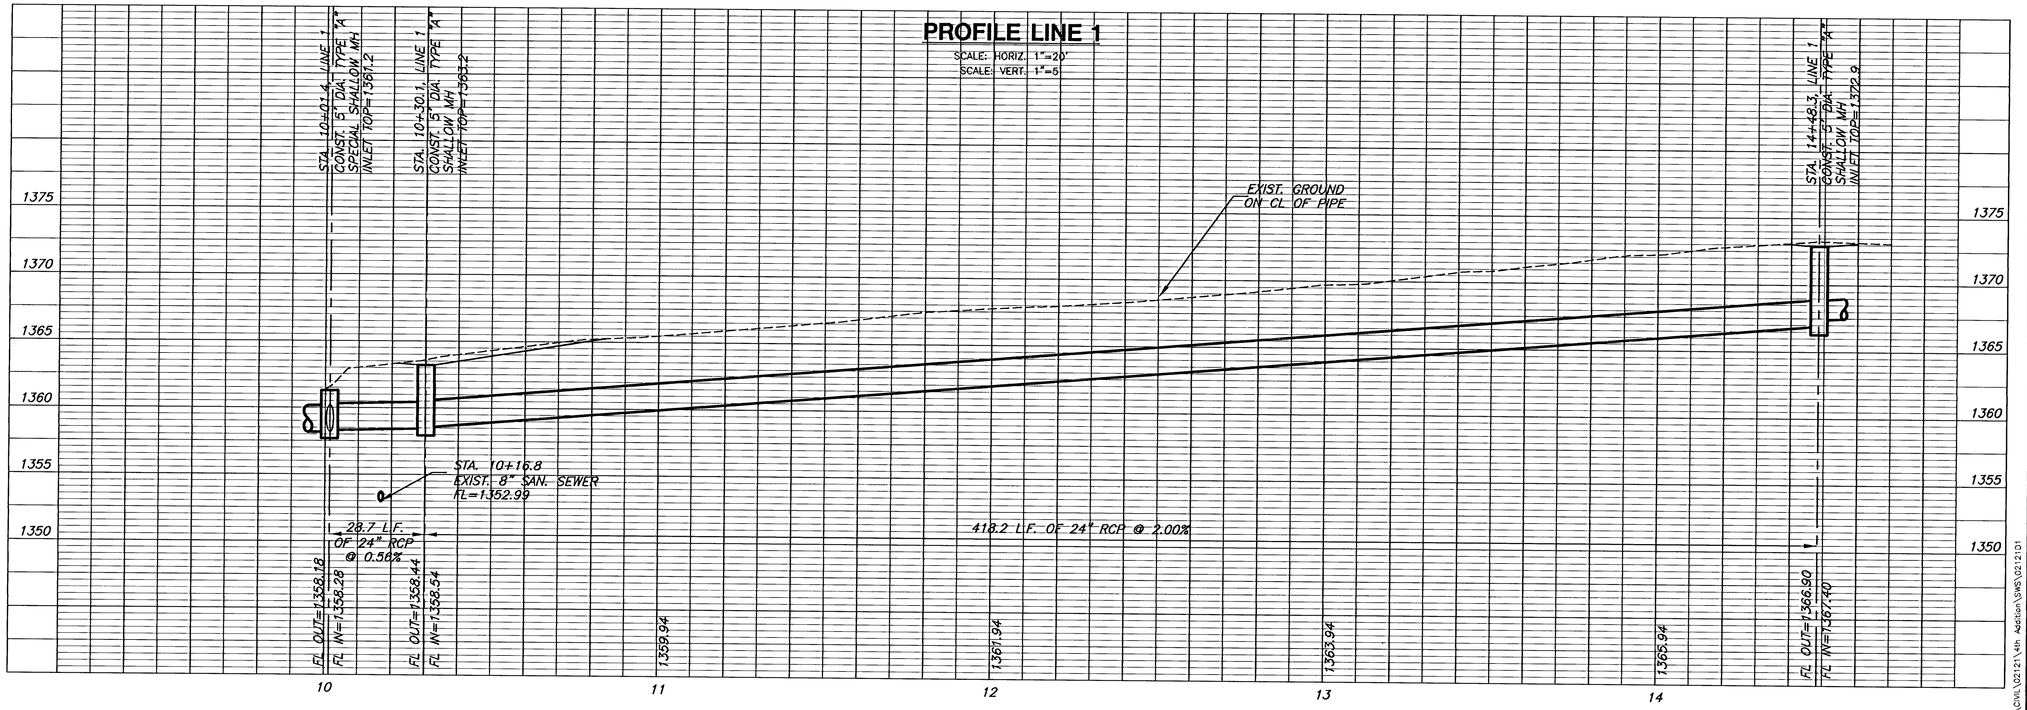SHEET TITLE: STORM LINE 1

PROJECT NUMBER: 02121

DESIGN BY: SRS

DRAWN BY: BFL

CHECKED BY: GJA

ISSUED: MARCH 2006

REVISED:

SHEET NO. 13 of 33

PLOTTED: Tuesday, March 14, 2006 @ 05:36PM

H:\CIVIL\02121\4th Addition\SWS\02121D1