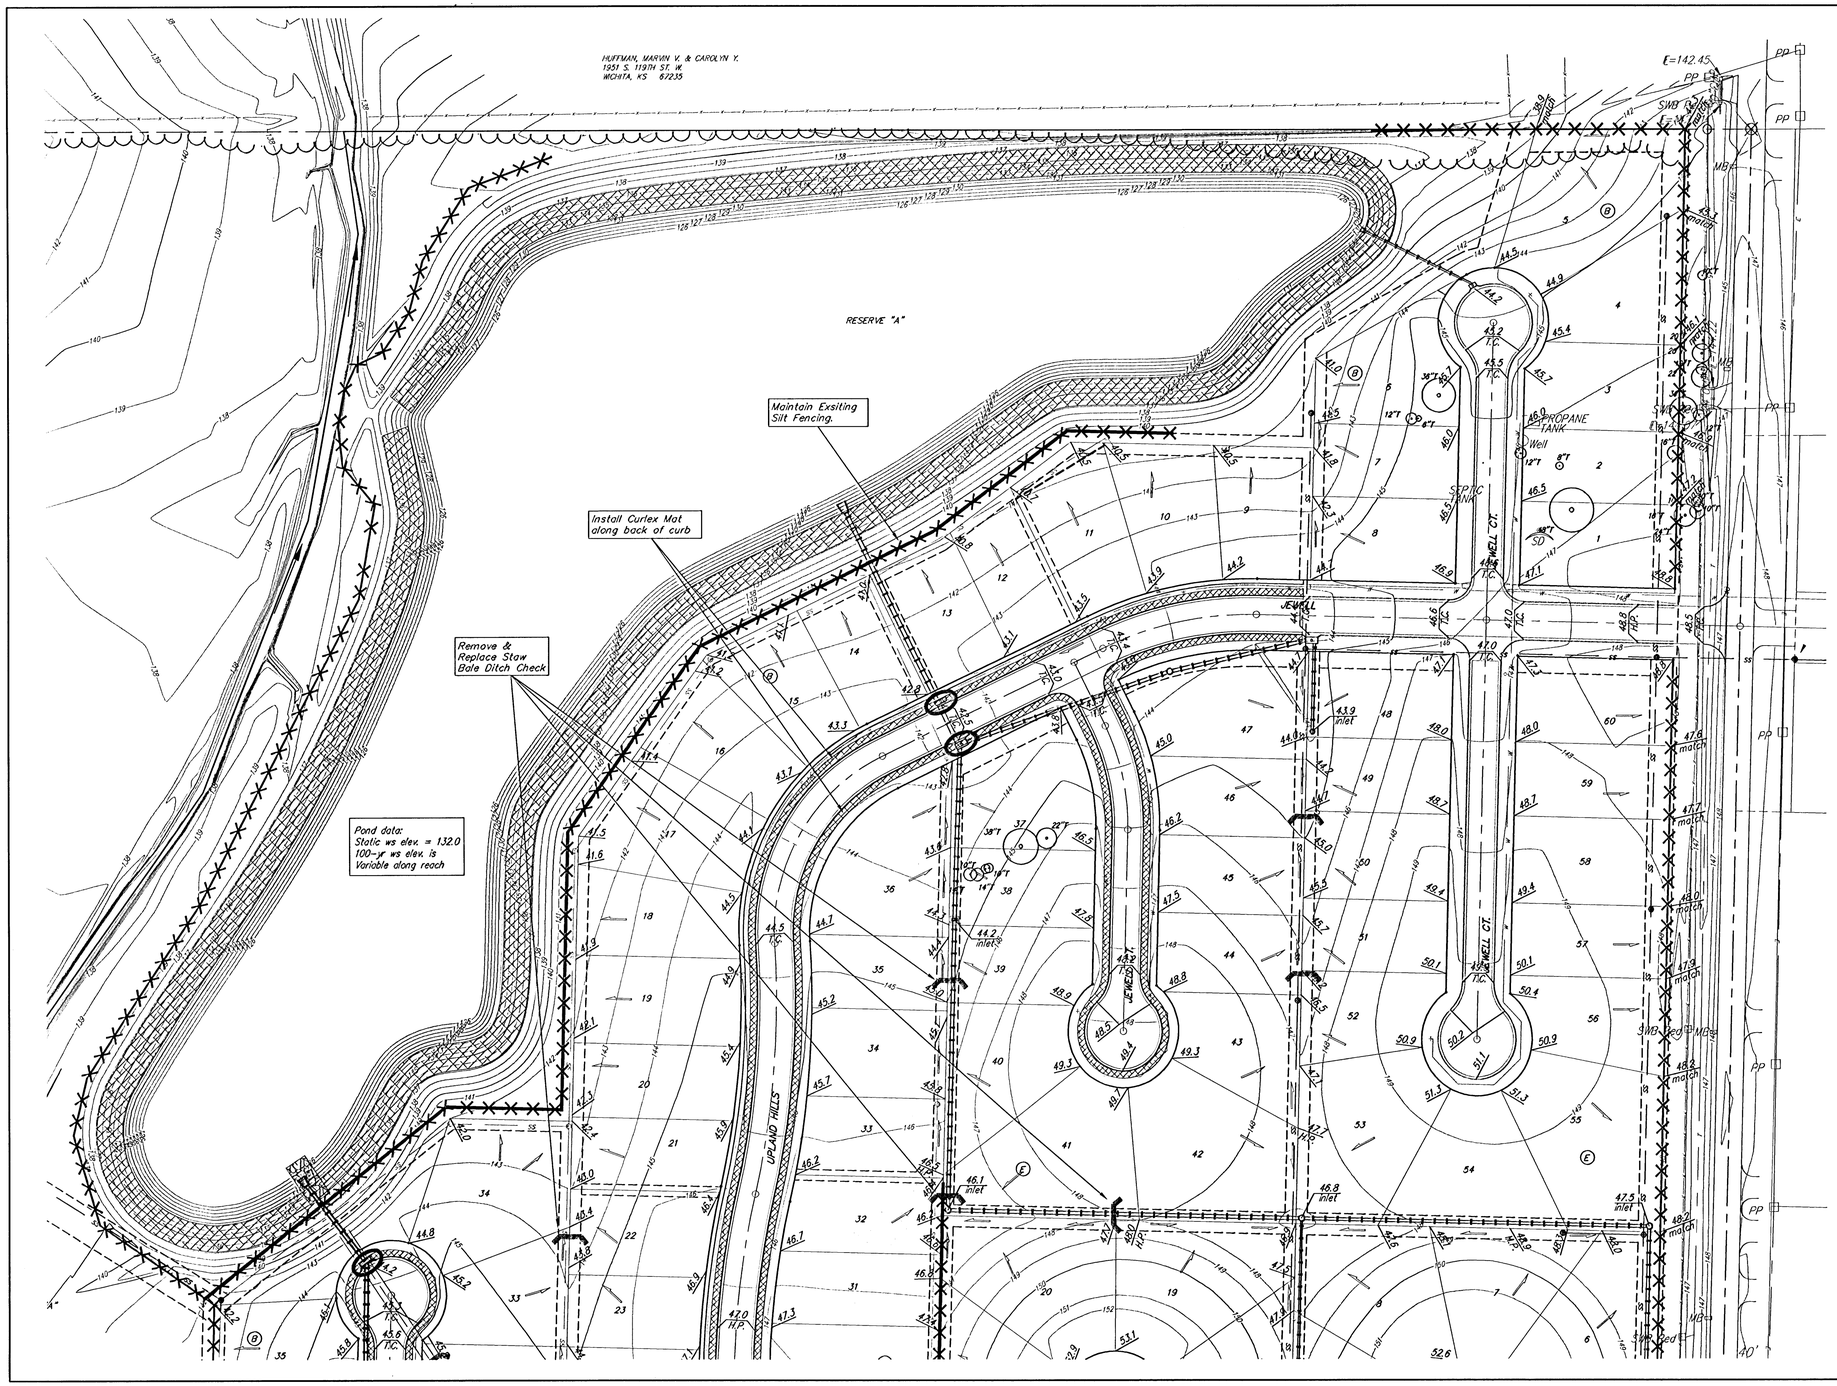

Construct 1-Construction Entrance along Pawnee Ave. (No construction through existing subdivision)

EROSION CONTROL PLAN LEGEND

- LIGHT STONE RIP-RAP
- DROP INLET PROTECTION
- CURB INLET PROTECTION
- SILT FENCING
- EARTH DIKES
- CURLEX OR EQUAL

NO SCALE

EROSION CONTROL MEASURE	UNITS	QUANTITY
SILT FENCE	L.F.	62
RIPRAP	S.Y.	130
STRAW BALE DITCH CHECK	EA.	maintain
DROP INLET BARRIER	EA.	7
CURB INLET BARRIER	EA.	6
CURLEX OR EQUAL	SY	1,929
Construction Entrance	EA.	1

QUANTITIES ARE FOR INFORMATION ONLY! CONTRACTOR SHALL VERIFY QUANTITIES PER SPECIFIC ENGINEERING PLAN SHEET.

Baughman

Turkey Creek 2nd Addition - Phase II

Erosion Control Plan

WATER DISTRIBUTION SYSTEM

Baughman Company, P.A. 315 Ellis St. Wichita, KS 67211 P 316.262.7271 F 316.262.0149
ENGINEERING | SURVEYING | PLANNING | LANDSCAPE ARCHITECTURE

PROJECT NUMBER 472-84029	DESIGN MWS/JAK · DRAWN JAK
REVISIONS:	APPROVED · DATE 4/12/06
	SCALE 1" = 60'
	SHEET 20 OF 41

F:\Eng\Turkey Creek 2nd\Phase 2\ECPLAN (STREC-1)