
SCALE:
PLAN: LAT. & LONG. 0 40 80
PROFILE: HORIZ. SAME AS ABOVE
VERT. 5 0

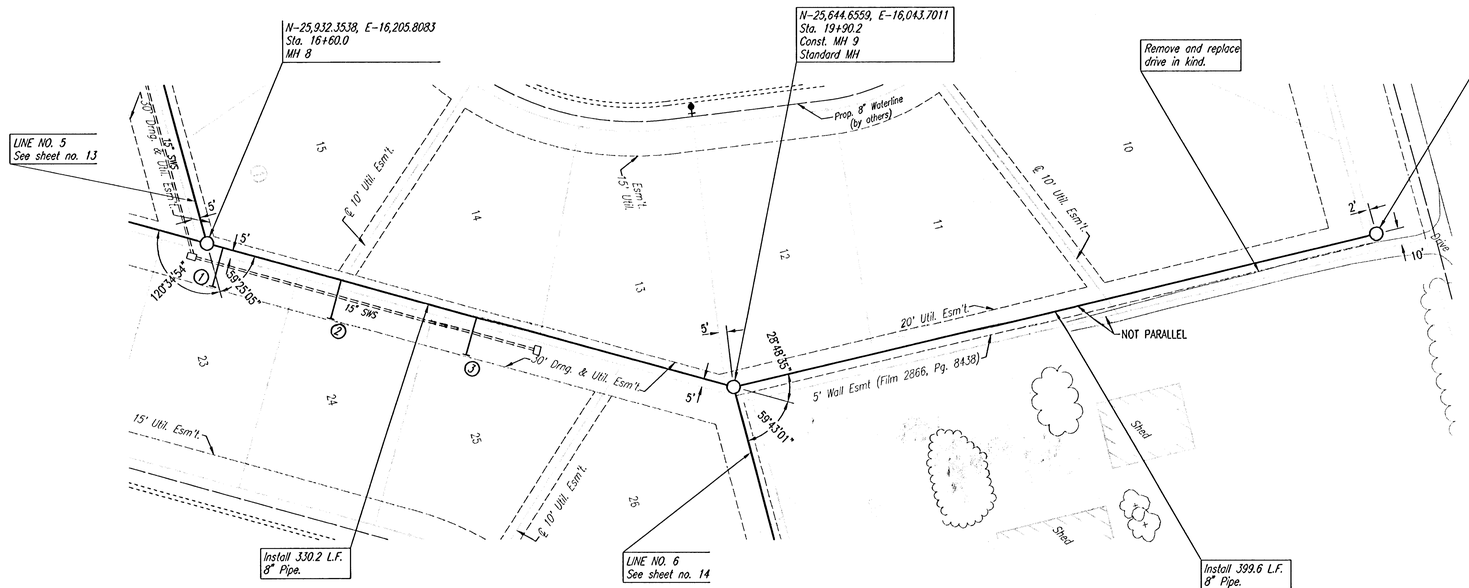


① ② DENOTES SEWER SERVICE. SEE SHEET NO. 29 FOR SEWER SERVICE SCHEDULE AND DETAILS

SEE SHEETS NO. 3, 4 & 5 FOR PLAT COORDINATES

ISAAC D. ASHLEY 13944 11/15/05 KANSAS PROFESSIONAL ENGINEER

SANITARY SEWER LINE NO. 1

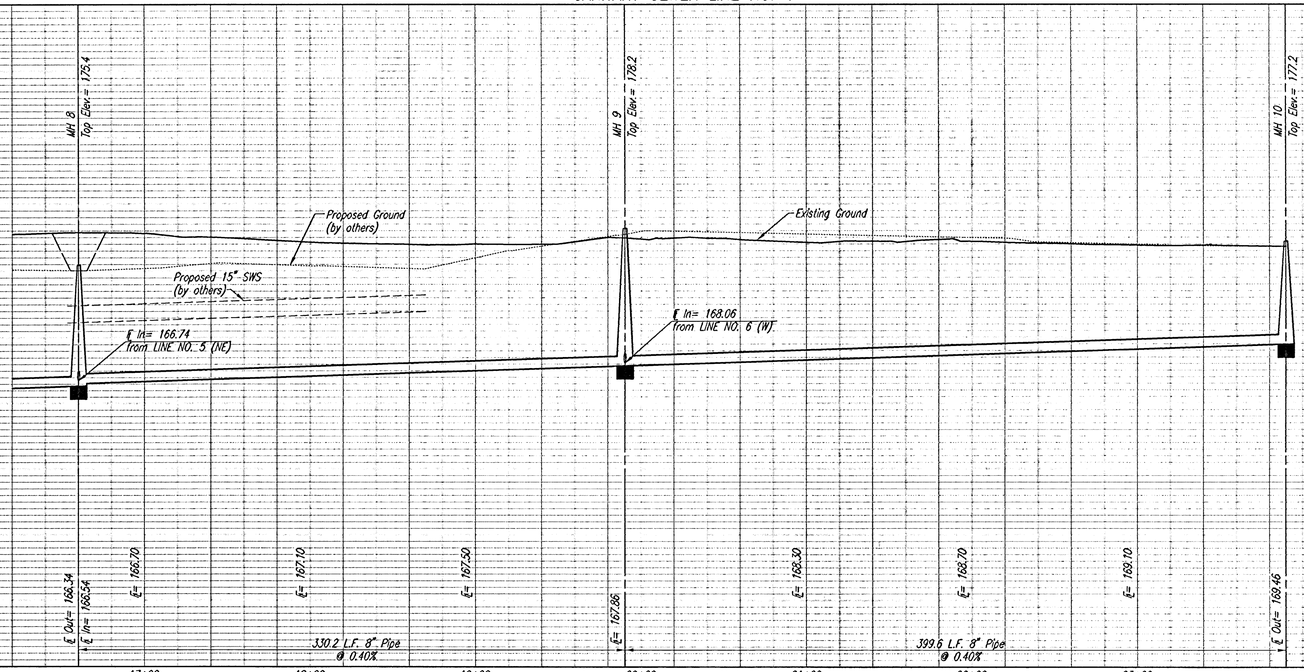

PLAN CHECKED CHECKED BY DATE

PROFILE CHECKED CHECKED BY DATE

DSNR: MDK OPER: TLB SCALE: 1"=40.00
Q:\2004\04485\002\SSPP04 11-15-2005 01:22:51 pm

LATERAL S, MAIN 7
OF THE NORTHWEST INTERCEPTOR SEWER

SANITARY SEWER LINE NO. 1

JAMES L. ARMOUR, P.E. - ACTING CITY ENGINEER
CITY OF WICHITA PROJECT NO. 468-84877

Professional Engineering Consultants, P.A.
303 S. TOPEKA • WICHITA, KANSAS 67202
316-262-2691 • FAX 316-262-0063

Designed By	MDK	Job No.	35-04485-002
Drawn By	TLB	Date	September 2004