

SCALE:
PLAN: LAT. & LONG. 0 40 80
PROFILE: HORIZ. SAME AS ABOVE
VERT. 0 5

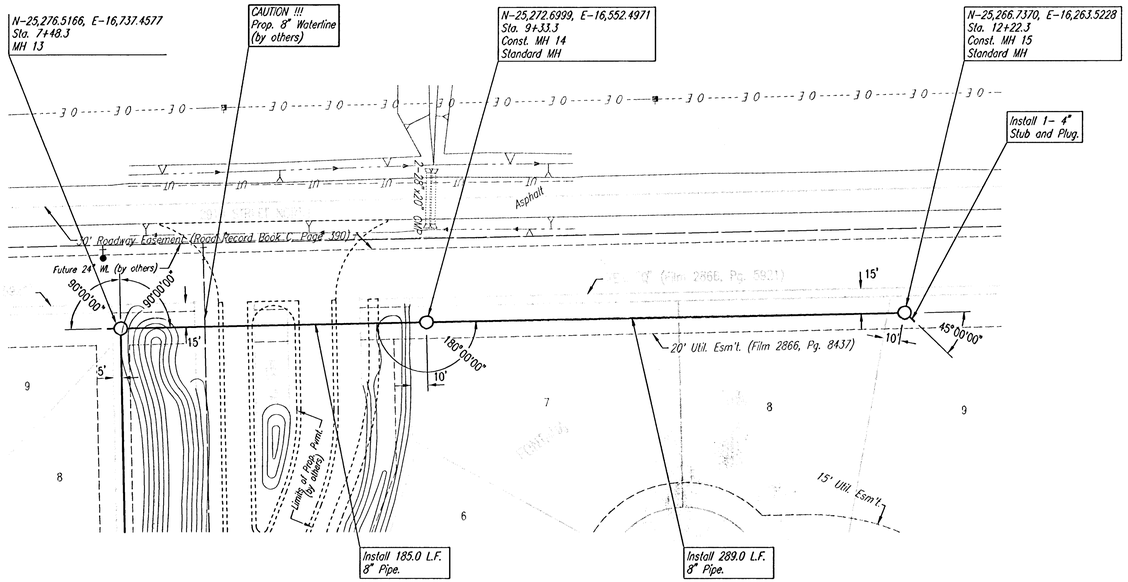

SEE SHEETS NO. 3, 4 & 5 FOR PLAT COORDINATES

RACHEL D. KOCH
13944
LICENSED
PROFESSIONAL ENGINEER

SANITARY SEWER LINE NO. 2

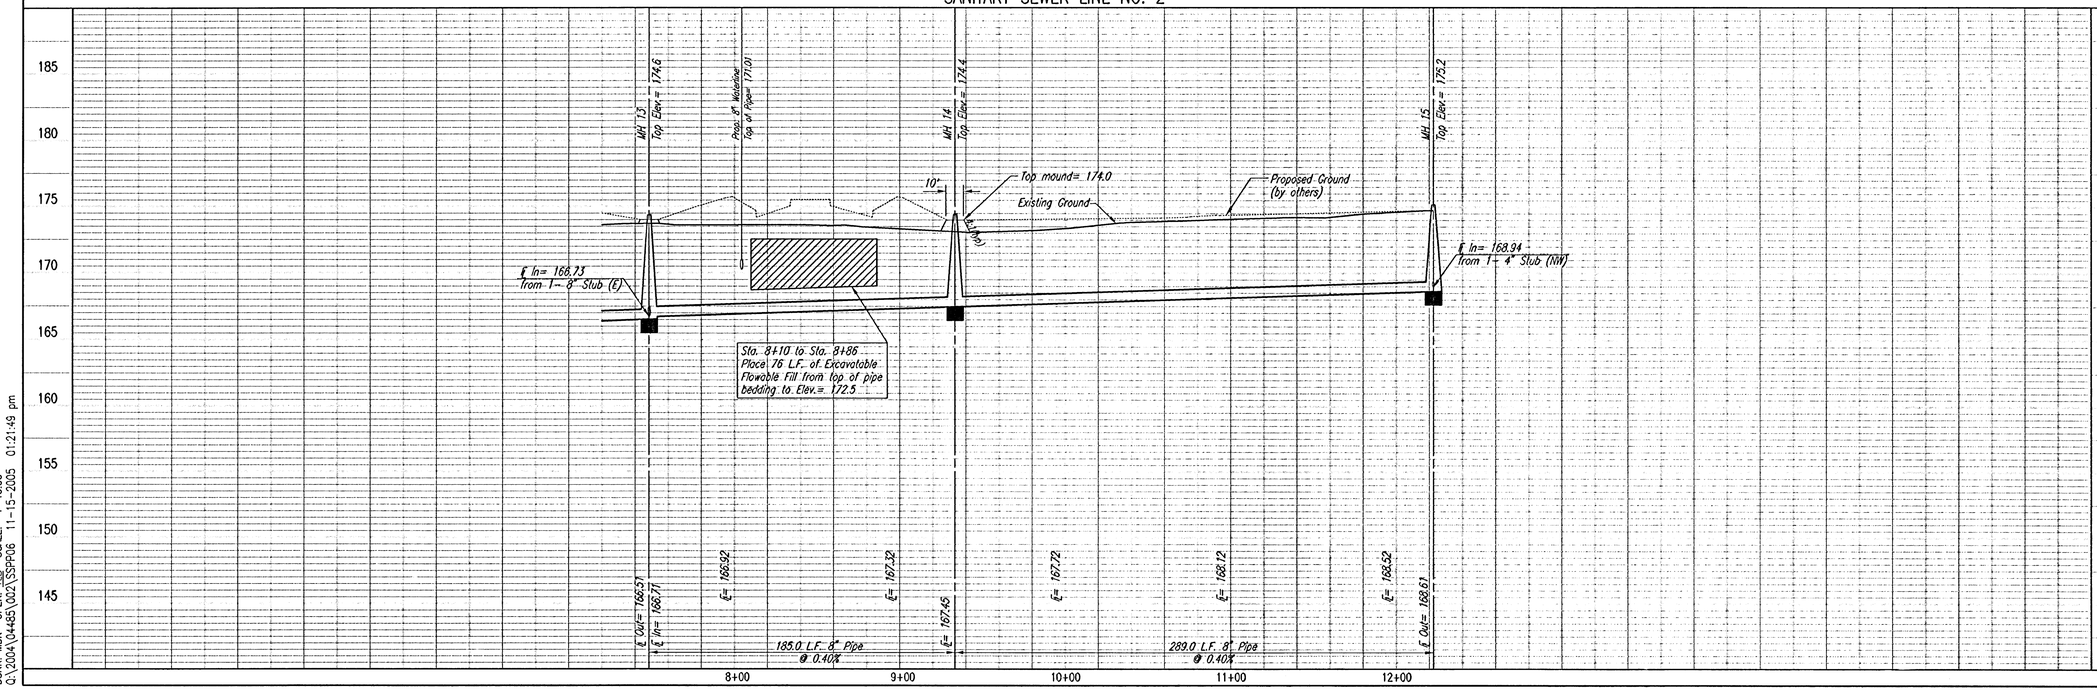

LATERAL 5, MAIN 7
OF THE NORTHWEST INTERCEPTOR SEWER

SANITARY SEWER LINE NO. 2

JAMES L. ARMOUR, P.E. - ACTING CITY ENGINEER
CITY OF WICHITA PROJECT NO. 466-83977

Professional Engineering Consultants, P.A.
303 S. TOPEKA • WICHITA, KANSAS 67202
316-262-2691 • FAX 316-262-3003

Designed By	MDK	Job No.	35-04485-002
Drawn By	TLB	Date	September 2004

Sheet 11 of 33

PLAN: CHECKED, CHECKED, BY, DATE

PROFILE: CHECKED, CHECKED, BY, DATE

DSN'R: MDK OPER: TLB SCALE: 1=40.00
Q:\2004\04485\002\SSPP06 11-15-2005 01:21:49 pm