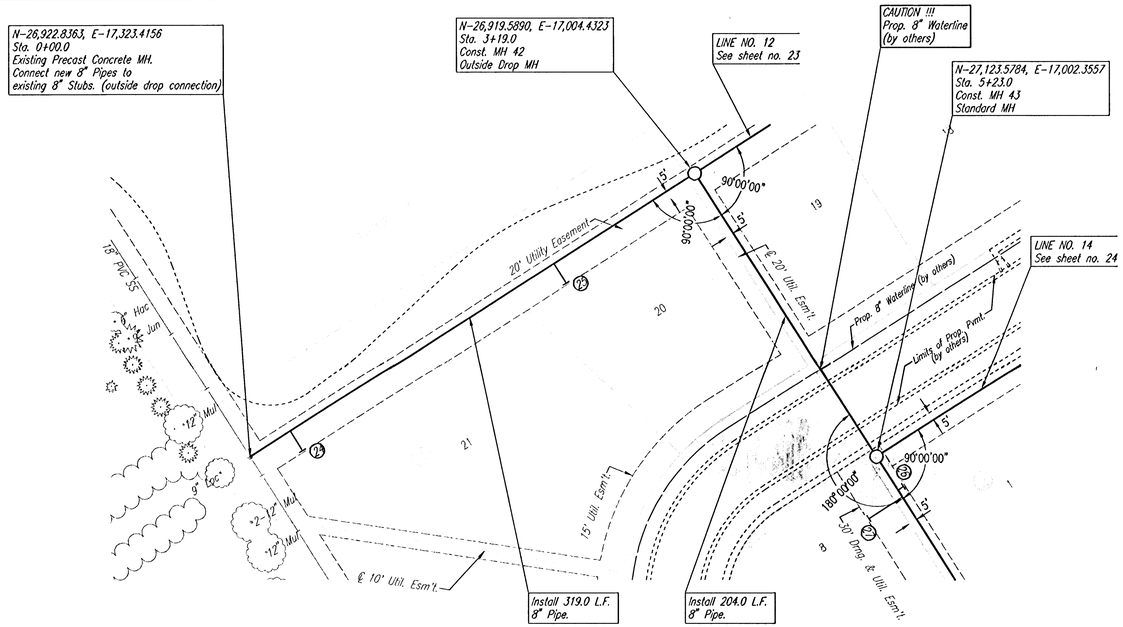


SCALE:

PLAN: LAT. & LONG. 0 40 80

PROFILE: HORIZ. SAME AS ABOVE


VERT. 0 5

① ② DENOTES SEWER SERVICE. SEE SHEET NO. 29 FOR SEWER SERVICE SCHEDULE AND DETAILS

SEE SHEETS NO. 3, 4 & 5 FOR PLAT COORDINATES

MICHAEL D. KRAUSE 13944 11/17/05 KANSAS PROFESSIONAL ENGINEER

SANITARY SEWER LINE NO. 11

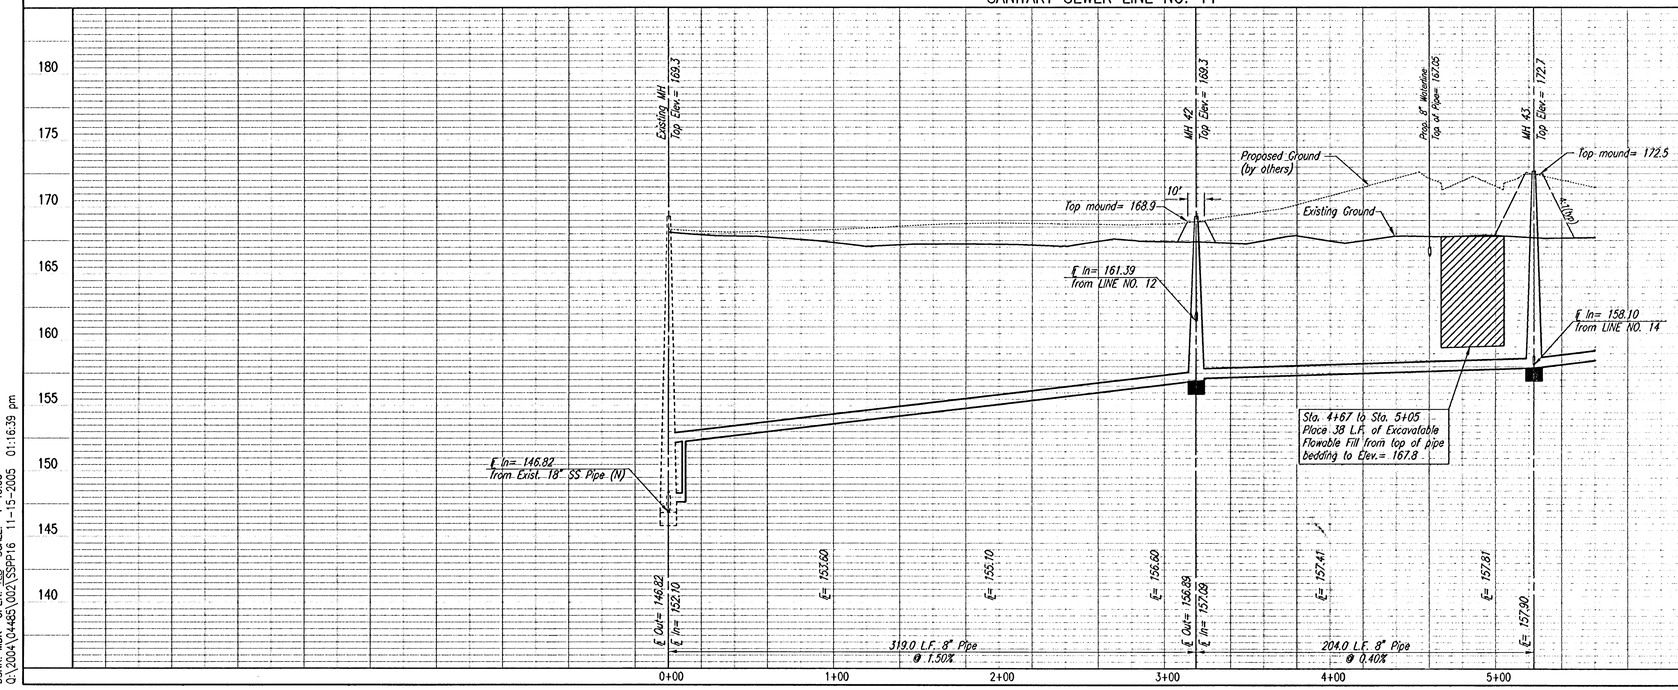

PLAN: CHECKED / CHECKED — BY — DATE

PROFILE: CHECKED / CHECKED — BY — DATE

DSNR: MDK OPER: TLB SCALE: 1=40.00
Q:\2004\04485\002\SSPP16 11-15-2005 01:16:39 pm

LATERAL 5, MAIN 7
OF THE NORTHWEST INTERCEPTOR SEWER

SANITARY SEWER LINE NO. 11

JAMES L. ARMOUR, P.E. – ACTING CITY ENGINEER
CITY OF WICHITA, PROJECT NO. 488-83877

Professional Engineering Consultants, P.A.
300 S. Topeka • Wichita, KS 67202
316-262-2691 • FAX 316-262-5003

Designed By MDK | Job No. 35-04485-002
Drawn By TLB | Date September 2004

Sheet 21 of 33