

BENCHMARKS:


CITY OF WICHITA BENCHMARK DISC, TOP OF CURB AT WEST END OF CURB RETURN, NORTHWEST CORNER OF INTERSECTION OF CITY VIEW AND SHERIAC CIR. IN SHADOW WOODS ADDITION.
ELEV. = 199.26 (CITY DATUM)


CITY OF WICHITA BENCHMARK DISC, TOP OF CURB AT NORTH END OF CURB RETURN, NORTHWEST CORNER OF INTERSECTION OF BURTON AND CAVIT IN SHADOW WOODS ADDITION.
ELEV. = 193.21 (CITY DATUM)

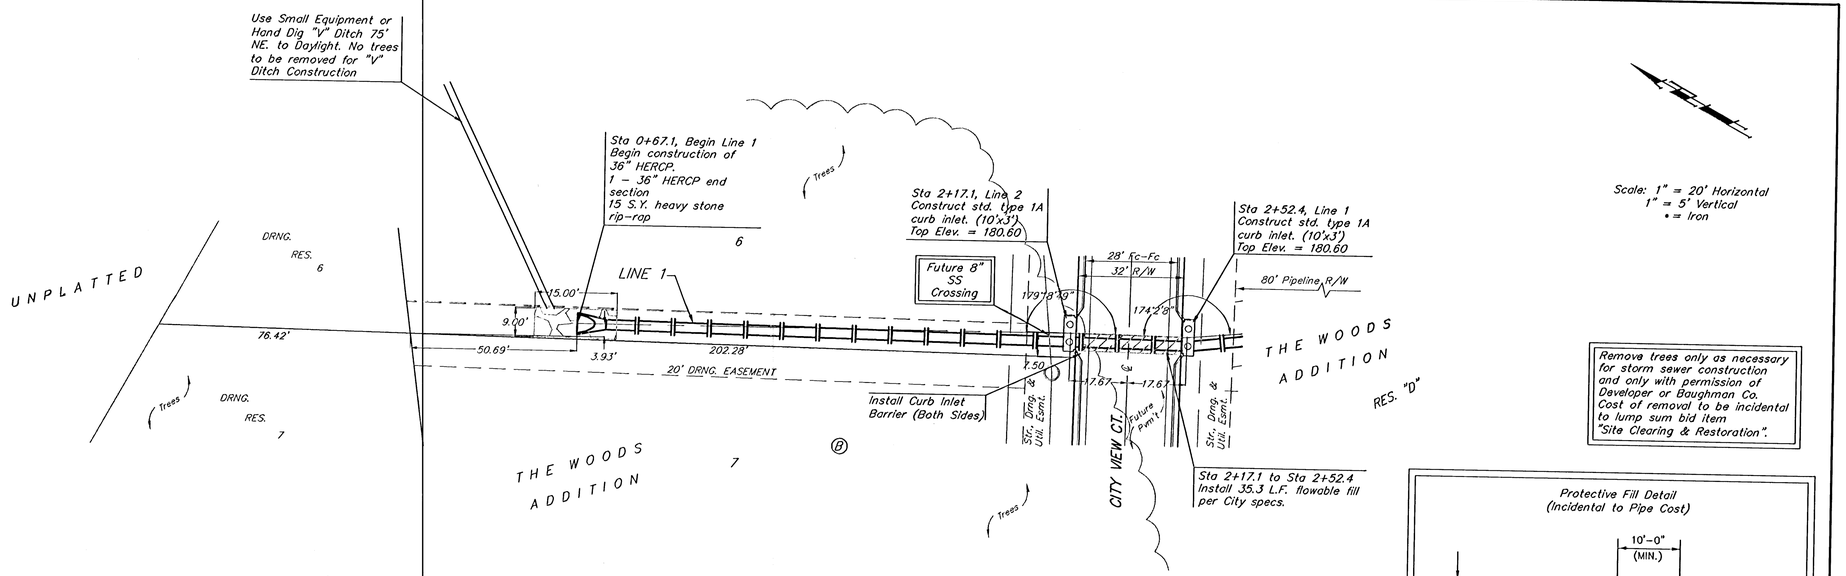

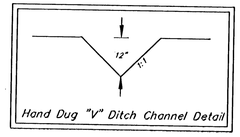

Hand Dug "V" Ditch Channel Detail

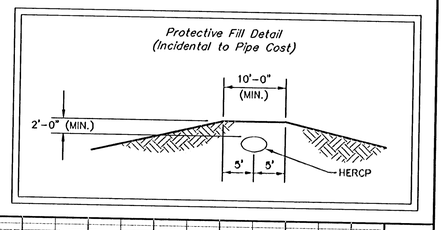

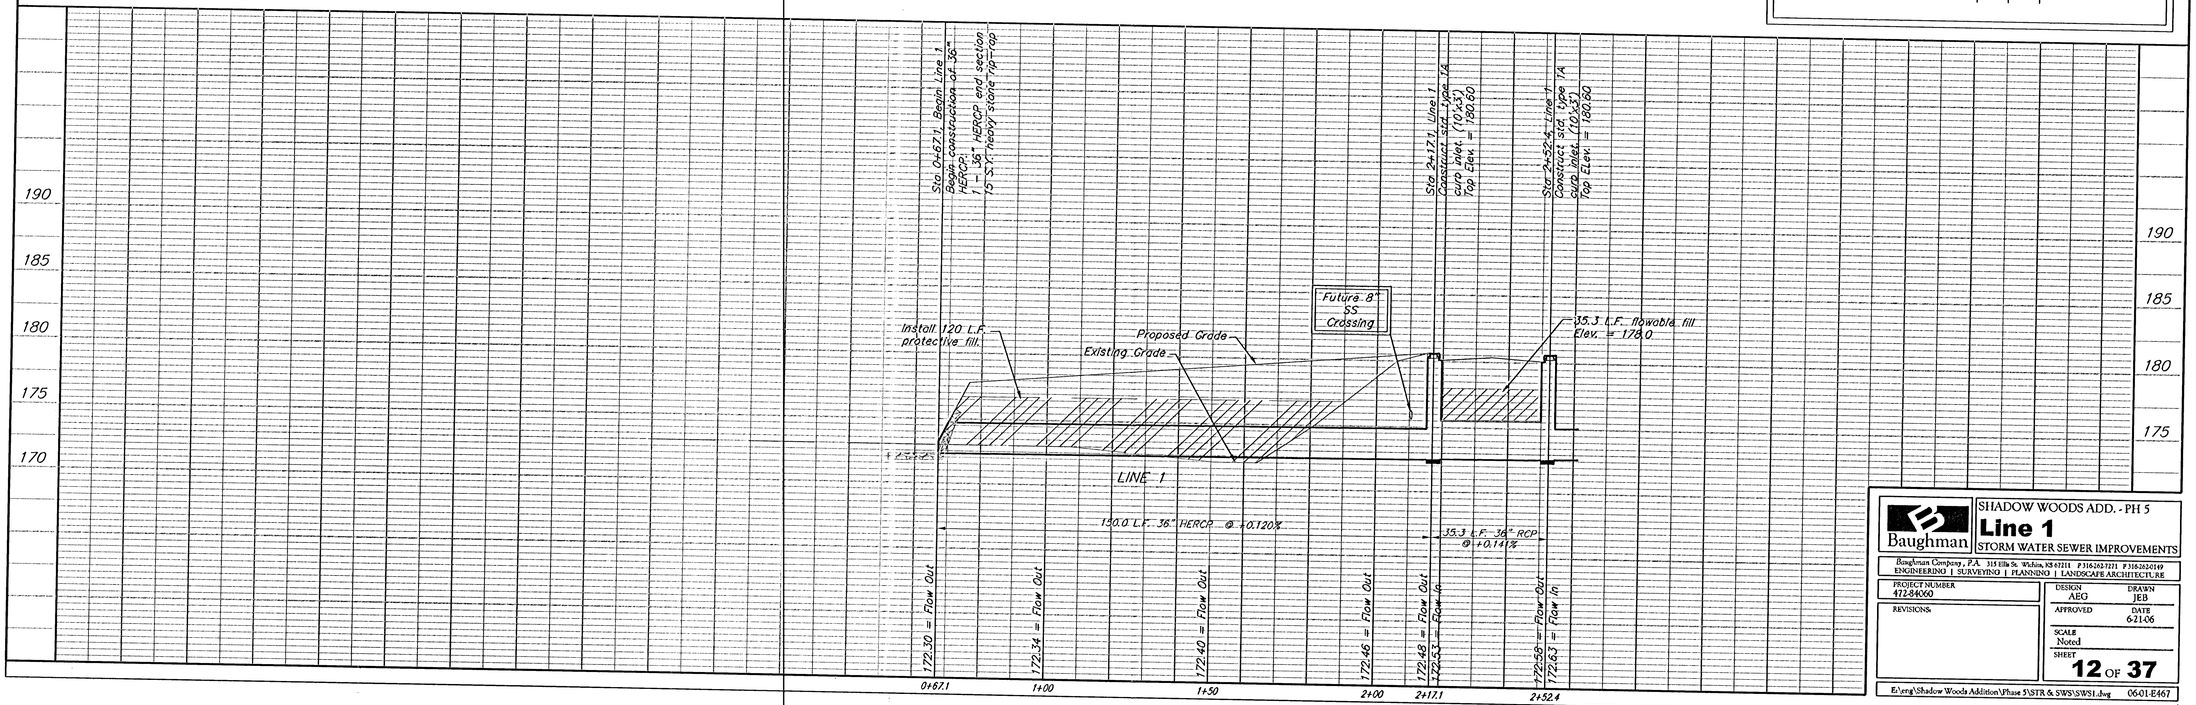

Baughman

SHADOW WOODS ADD. - PH 5

Line 1

STORM WATER SEWER IMPROVEMENTS

Baughman Company, P.A. 315 Ellis St. Wichita, KS 67211 P 3162627271 F 3162620149
ENGINEERING | SURVEYING | PLANNING | LANDSCAPE ARCHITECTURE

PROJECT NUMBER 472-84060

REVISIONS:

DESIGN AEG | DRAWN JEB | APPROVED | DATE 6-21-06 | SCALE Noted

SHEET **12** OF **37**

E:\eng\Shadow Woods Addition\Phase 5\STR & SWS\SWS1.dwg 06-01-E467