

BENCHMARKS:

CITY OF WCHITA BENCHMARK DISC, TOP OF CURB AT WEST END OF CURB RETURN, NORTHWEST CORNER OF INTERSECTION OF CITY VIEW AND SHERIAC CIR. IN SHADOW WOODS ADDITION.
ELEV. = 199.26 (CITY DATUM)

CITY OF WCHITA BENCHMARK DISC, TOP OF CURB AT NORTH END OF CURB RETURN, NORTHWEST CORNER OF INTERSECTION OF BURTON AND CAVIT IN SHADOW WOODS ADDITION.
ELEV. = 193.21 (CITY DATUM)

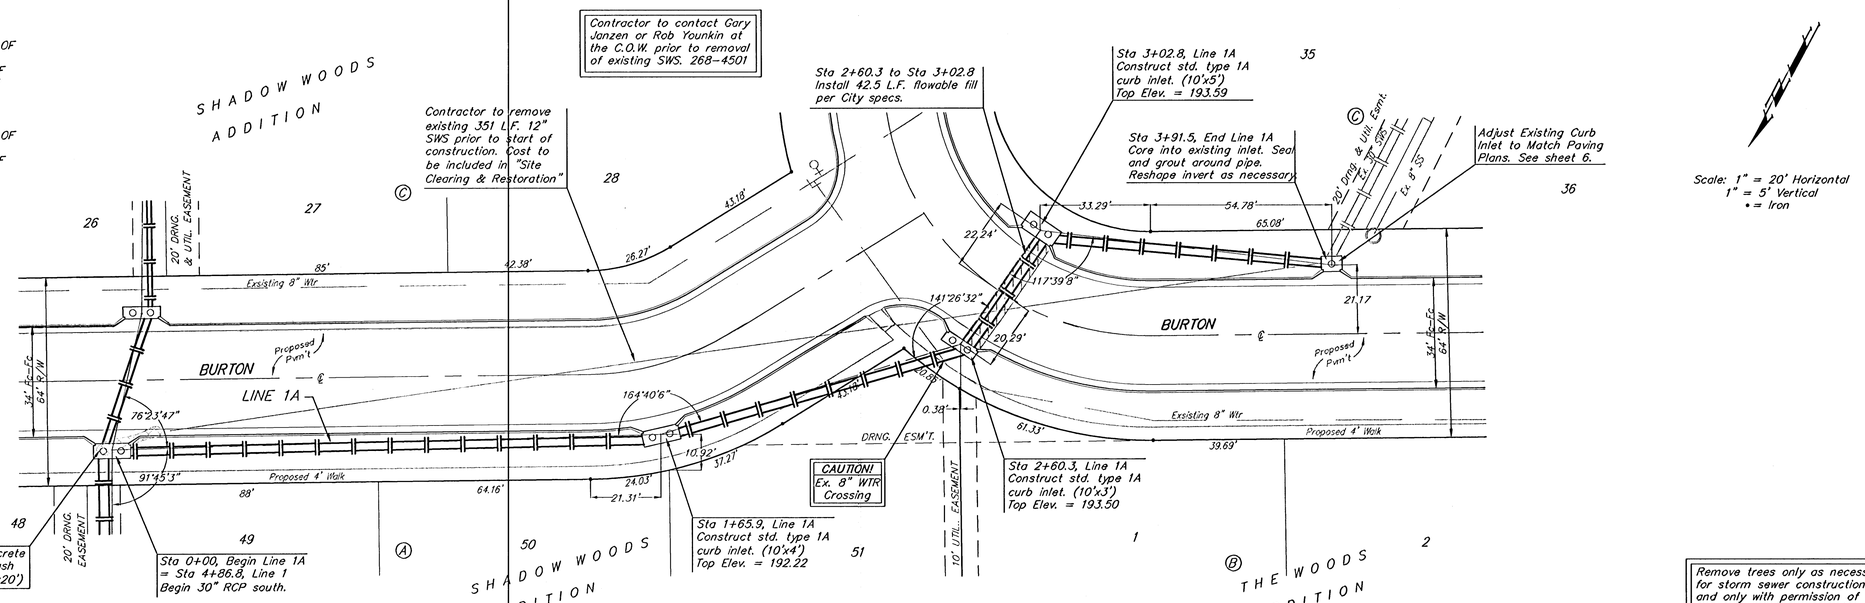

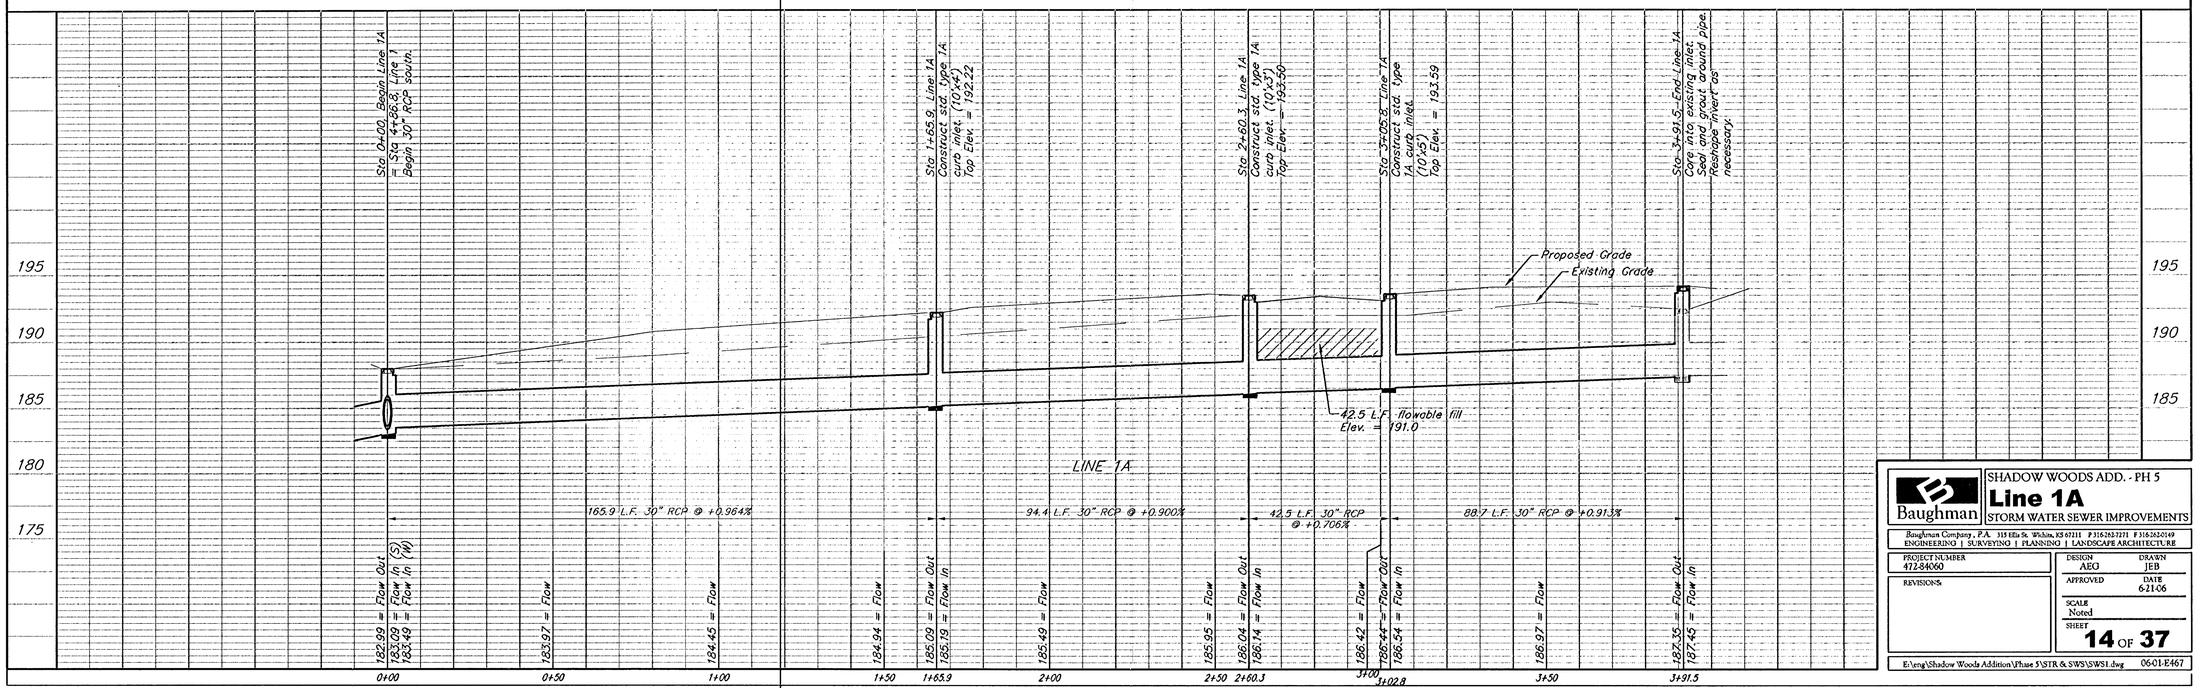

Baughman

SHADOW WOODS ADD. - PH 5

Line 1A

STORM WATER SEWER IMPROVEMENTS

Baughman Company, P.A. 335 Ellis St. Wichita, KS 67211 P 316.263.7271 F 316.262.0149
ENGINEERING | SURVEYING | PLANNING | LANDSCAPE ARCHITECTURE

PROJECT NUMBER	DESIGN	DRAWN
472-84060	AEG	JEB
REVISIONS	APPROVED	DATE 6-21-06
	SCALE Noted	
	SHEET 14 OF 37	

E:\eng\Shadow Woods Addition\Phase 5\STR & SWS\SWS1.dwg 06-01-E467