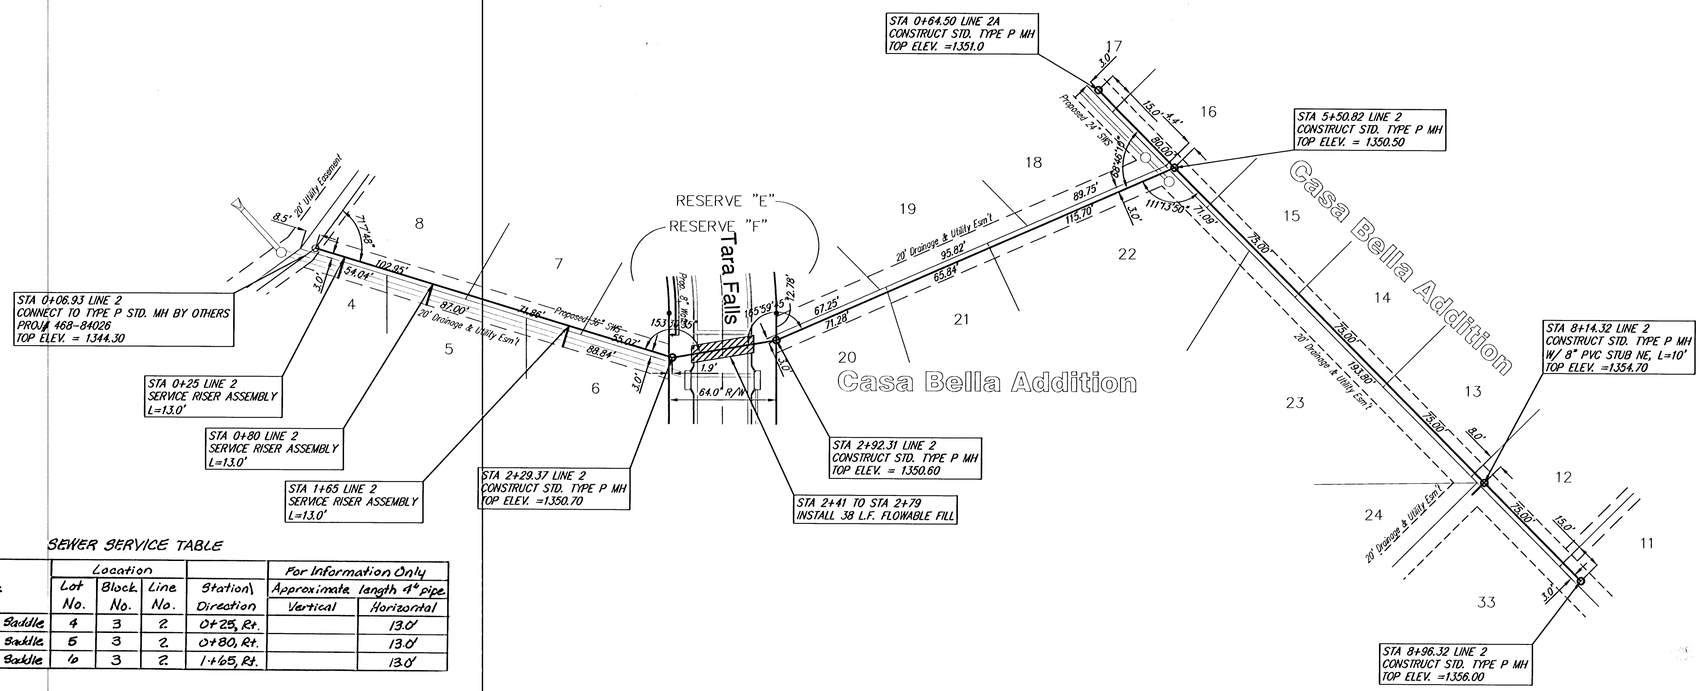
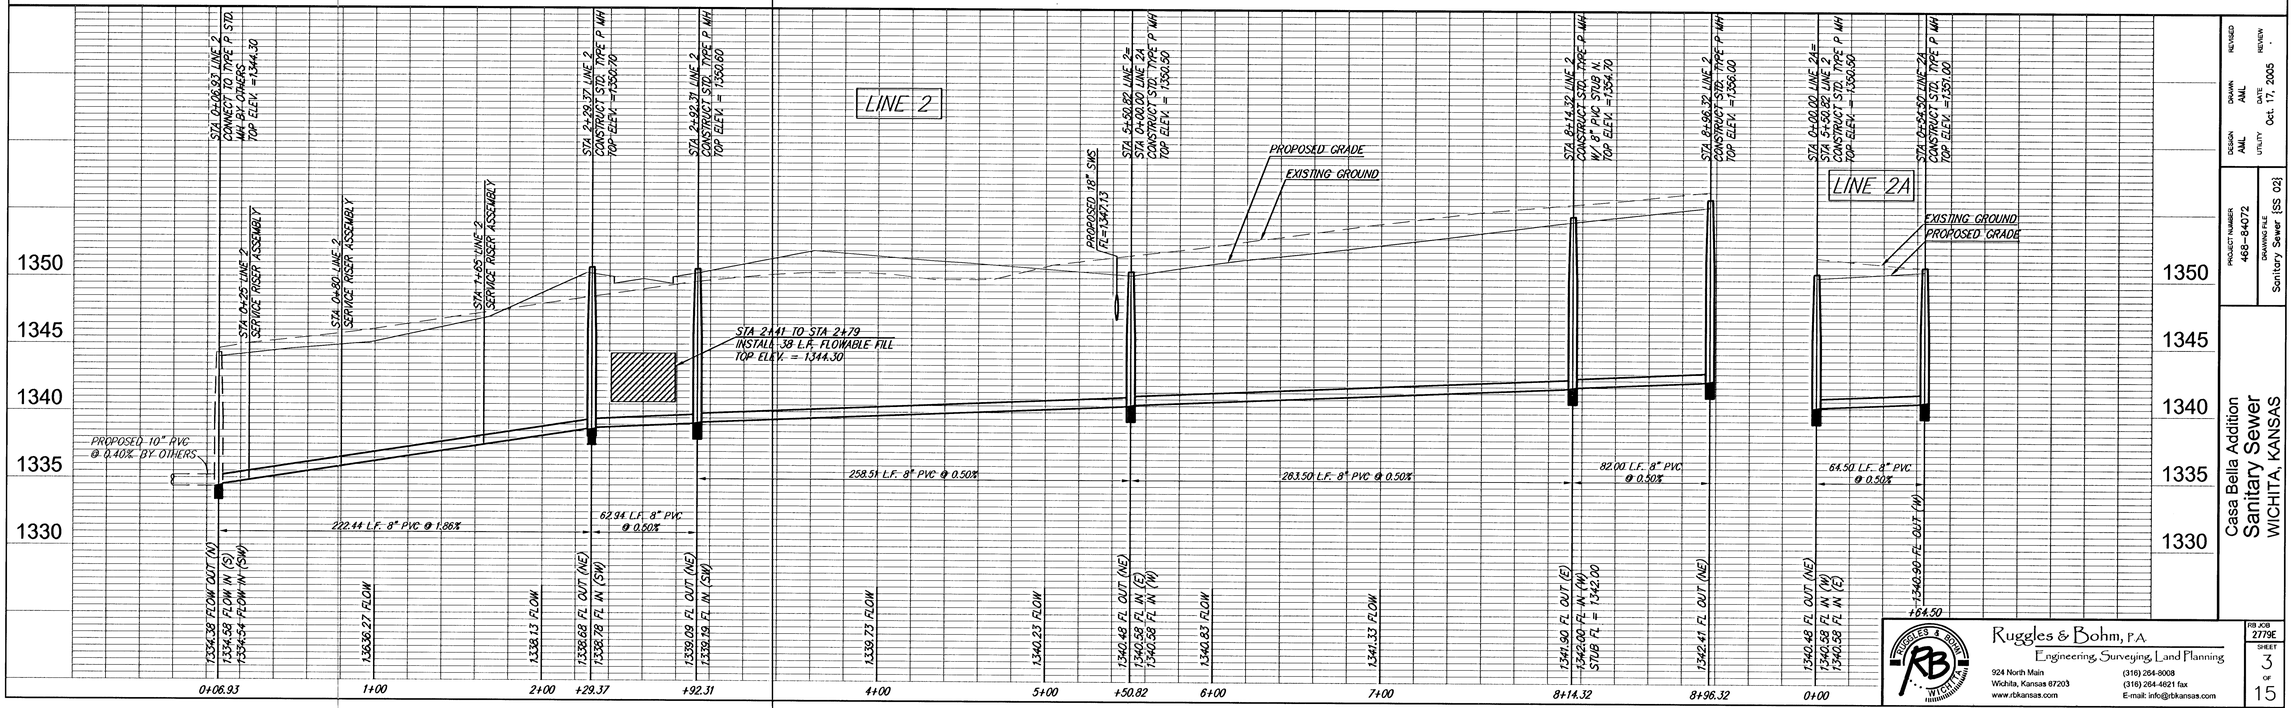



| | |
|---|---|
| DESIGN | AML |
| DRAWN | AML |
| CHECKED | |
| UTILITY | |
| DATE | Oct. 17, 2005 |
| REVISED | |
| PROJECT NUMBER | 468-84072 |
| DRAWING FILE | Sanitary Sewer [SS 02] |

Casa Bella Addition
Sanitary Sewer
WICHITA, KANSAS


Ruggles & Bohm, P.A.
Engineering, Surveying, Land Planning
924 North Main
Wichita, Kansas 67203
www.rbkansas.com
(316) 264-6008
(316) 264-4621 fax
E-mail: info@rbkansas.com


RB JOB 2779E

SHEET 3 OF 15