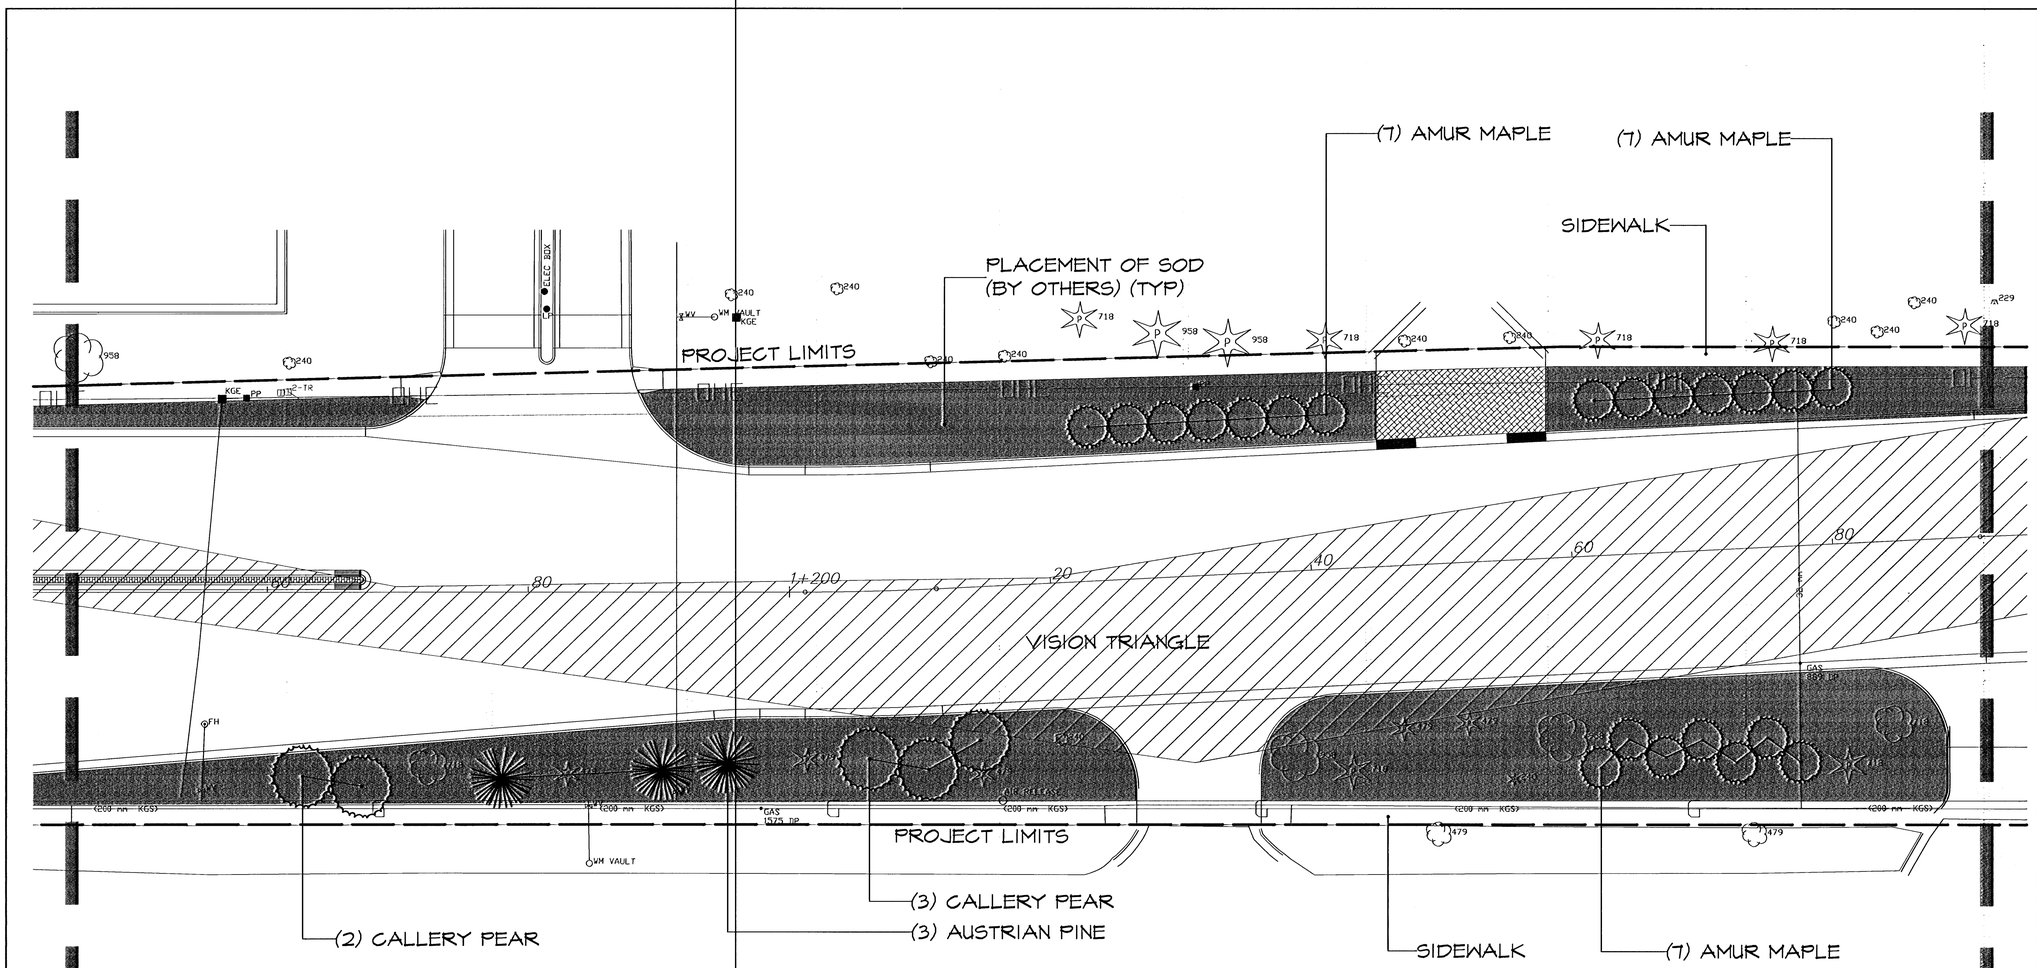


MATCHLINE SHEET 2

MATCHLINE SHEET 4

NORTH

SCALE 1 : 200 (METRIC UNITS)

PLANT LIST (THIS SHEET)

QTY.	COMMON NAME	BOTANICAL NAME	SIZE/COMMENT
EVERGREENS			
3	AUSTRIAN PINE	Pinus nigra	8' Height, Balled-in-Burlap
ORNAMENTAL TREES			
5	CALLERY PEAR	Pyrus calleryana 'Chanticleer'	2" Cal., Balled-in-Burlap
21	AMUR MAPLE	Acer ginnala	2" Cal., Balled-in-Burlap

MKEC
ENGINEERING
CONSULTANTS
411 N. WEBB ROAD
WICHITA, KS. 67206
316 - 684 - 9600

29TH ST. ROCK RD. TO WEBB RD.

PLANTING PLAN

DATE: JUNE 2003

REVISED

DESIGN BY: BJH

DRAWN BY: BJH

CHECKED BY: JAG

SHEET NUMBER: 3 of 14

H:\CIVIL\01058\DWG\landscape\01058PL2