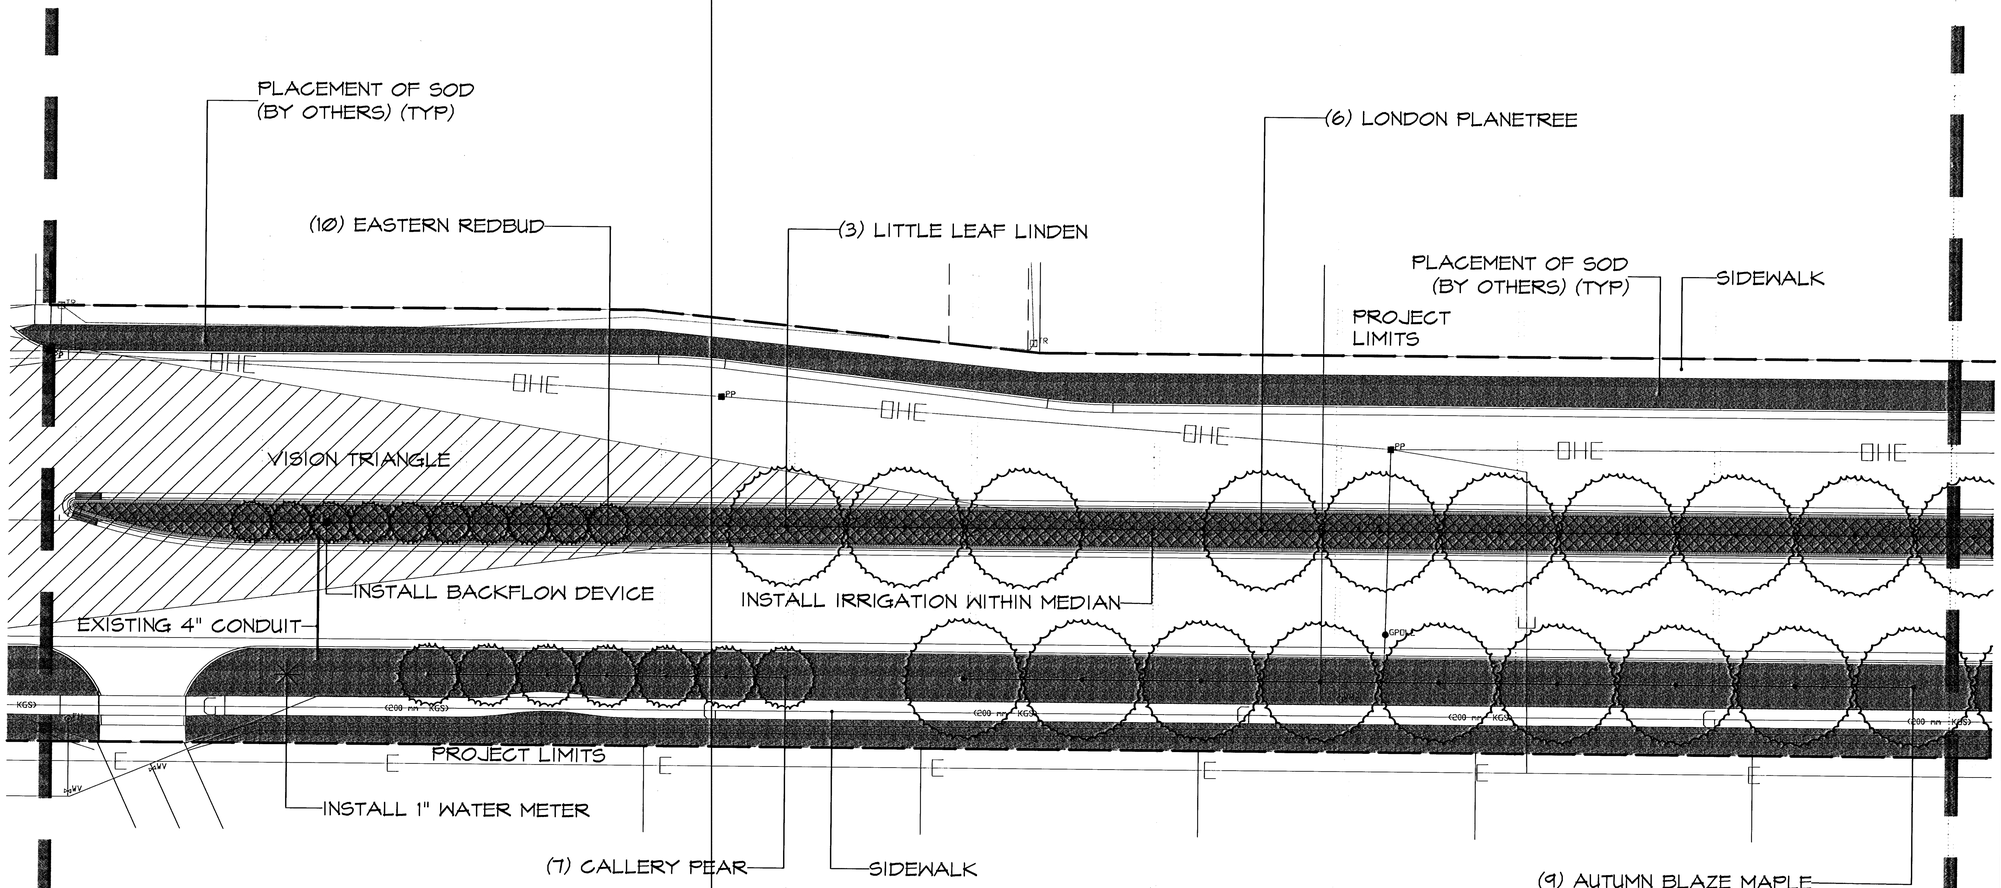


PLANT LIST (THIS SHEET)			
QTY.	COMMON NAME	BOTANICAL NAME	SIZE/COMMENT
LARGE SHADE TREES			
6	LONDON PLANETREE	Platanus x acerifolia	3" Cal., Balled-in-Burlap
3	LITTLE LEAF LINDEN	Tilia cordata 'Greenspire'	2" Cal., Balled-in-Burlap
9	AUTUMN BLAZE MAPLE	Acer rubrum x freemanii	2" Cal., Balled-in-Burlap
ORNAMENTAL TREES			
10	EASTERN REDBUD	Cercis canadensis	2" Cal., Balled-in-Burlap
7	CALLERY PEAR	Pyrus calleryana 'Chanticleer'	2" Cal., Balled-in-Burlap

MKEC
ENGINEERING
CONSULTANTS
411 N. WEBB ROAD
WICHITA, KS. 67206
316 - 684 - 9600

29TH ST.
ROCK RD. TO WEBB RD.
PLANTING PLAN

DATE
JUNE 2003
REVISED

DESIGN BY
BJH
DRAWN BY
BJH
CHECKED BY
JAG

SHEET NUMBER
5 of 14

H:\CIVIL\01058\DWG\Landscape\01058PL4