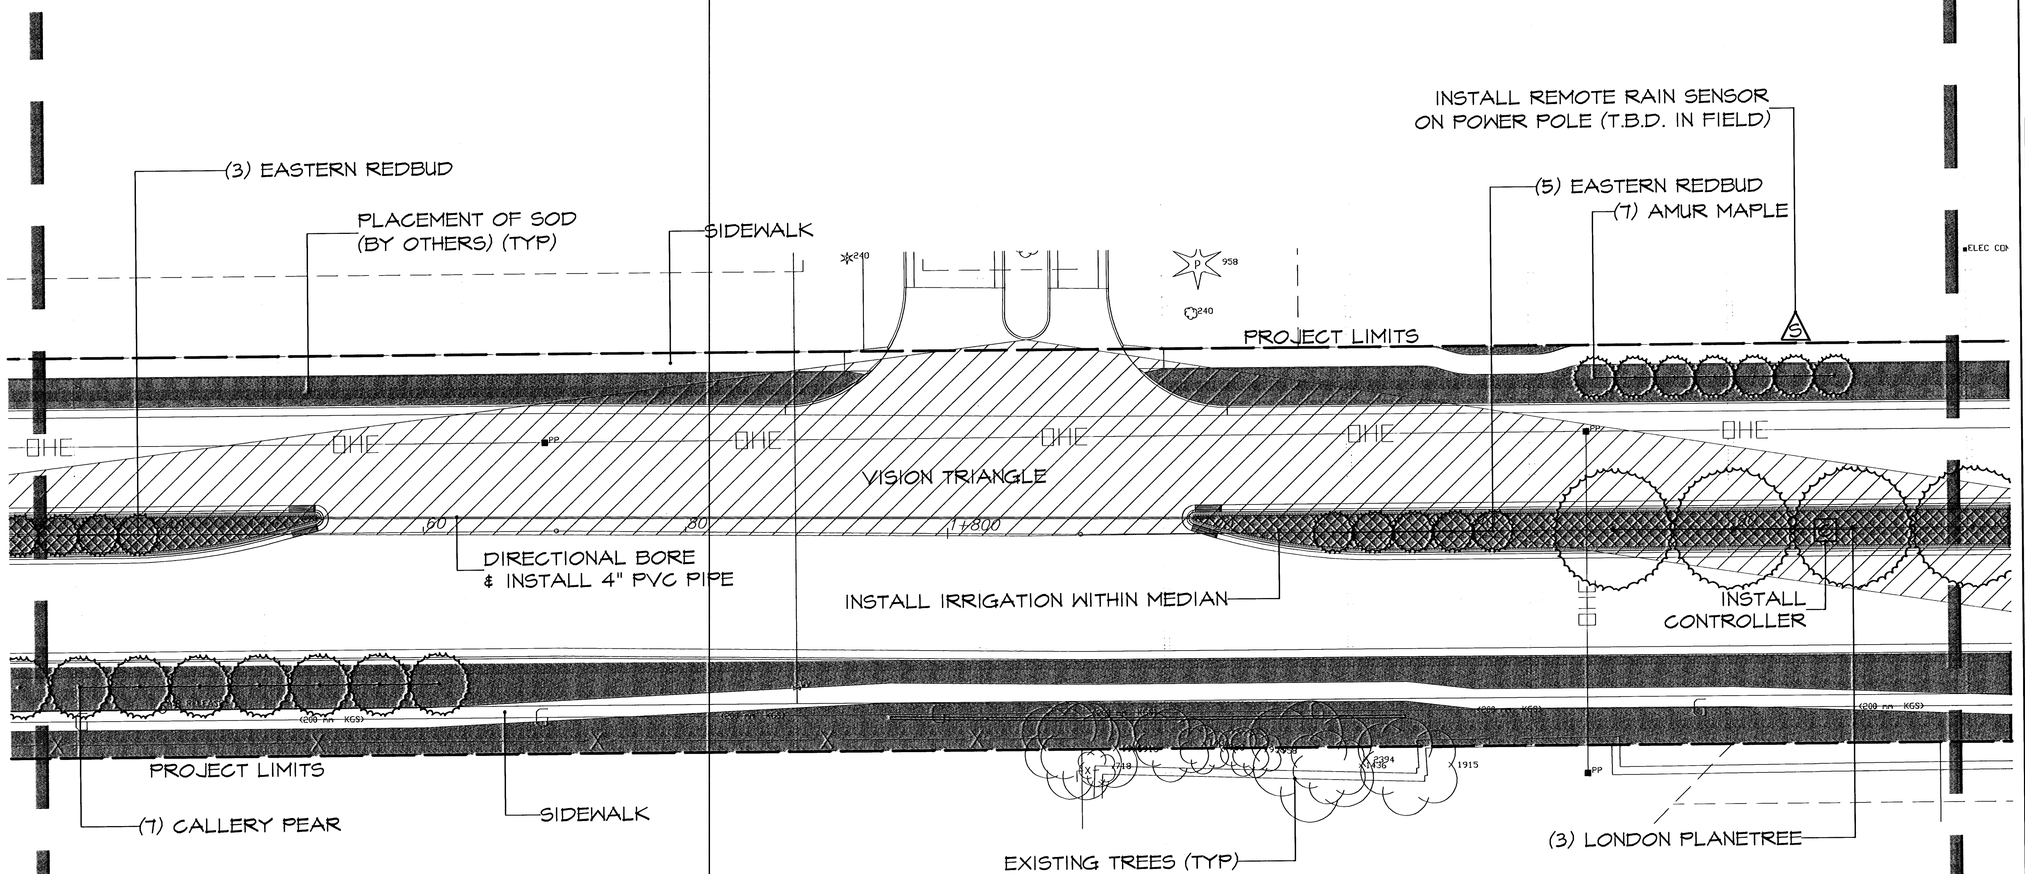


NORTH **SCALE 1 : 200 (METRIC UNITS)**

PLANT LIST (THIS SHEET)

QTY.	COMMON NAME	BOTANICAL NAME	SIZE/COMMENT
LARGE SHADE TREES			
3	LONDON PLANETREE	Platanus x acerifolia	3" Cal., Balled-in-Burlap
ORNAMENTAL TREES			
7	CALLERY PEAR	Pyrus calleryana 'Chanticleer'	2" Cal., Balled-in-Burlap
7	AMUR MAPLE	Acer ginnala	2" Cal., Balled-in-Burlap
8	EASTERN REDBUD	Cercis canadensis	2" Cal., Balled-in-Burlap

MKEC
ENGINEERING
CONSULTANTS
411 N. WEBB ROAD
WICHITA, KS. 67206
316 - 684 - 9600

29TH ST. ROCK RD. TO WEBB RD.

PLANTING PLAN

DATE: JUNE 2003
REVISED:
DESIGN BY: BJH
DRAWN BY: BJH
CHECKED BY: JAG
SHEET NUMBER: 7 of 14

H:\CIVIL\01058\DWG\landscape\01058PL6