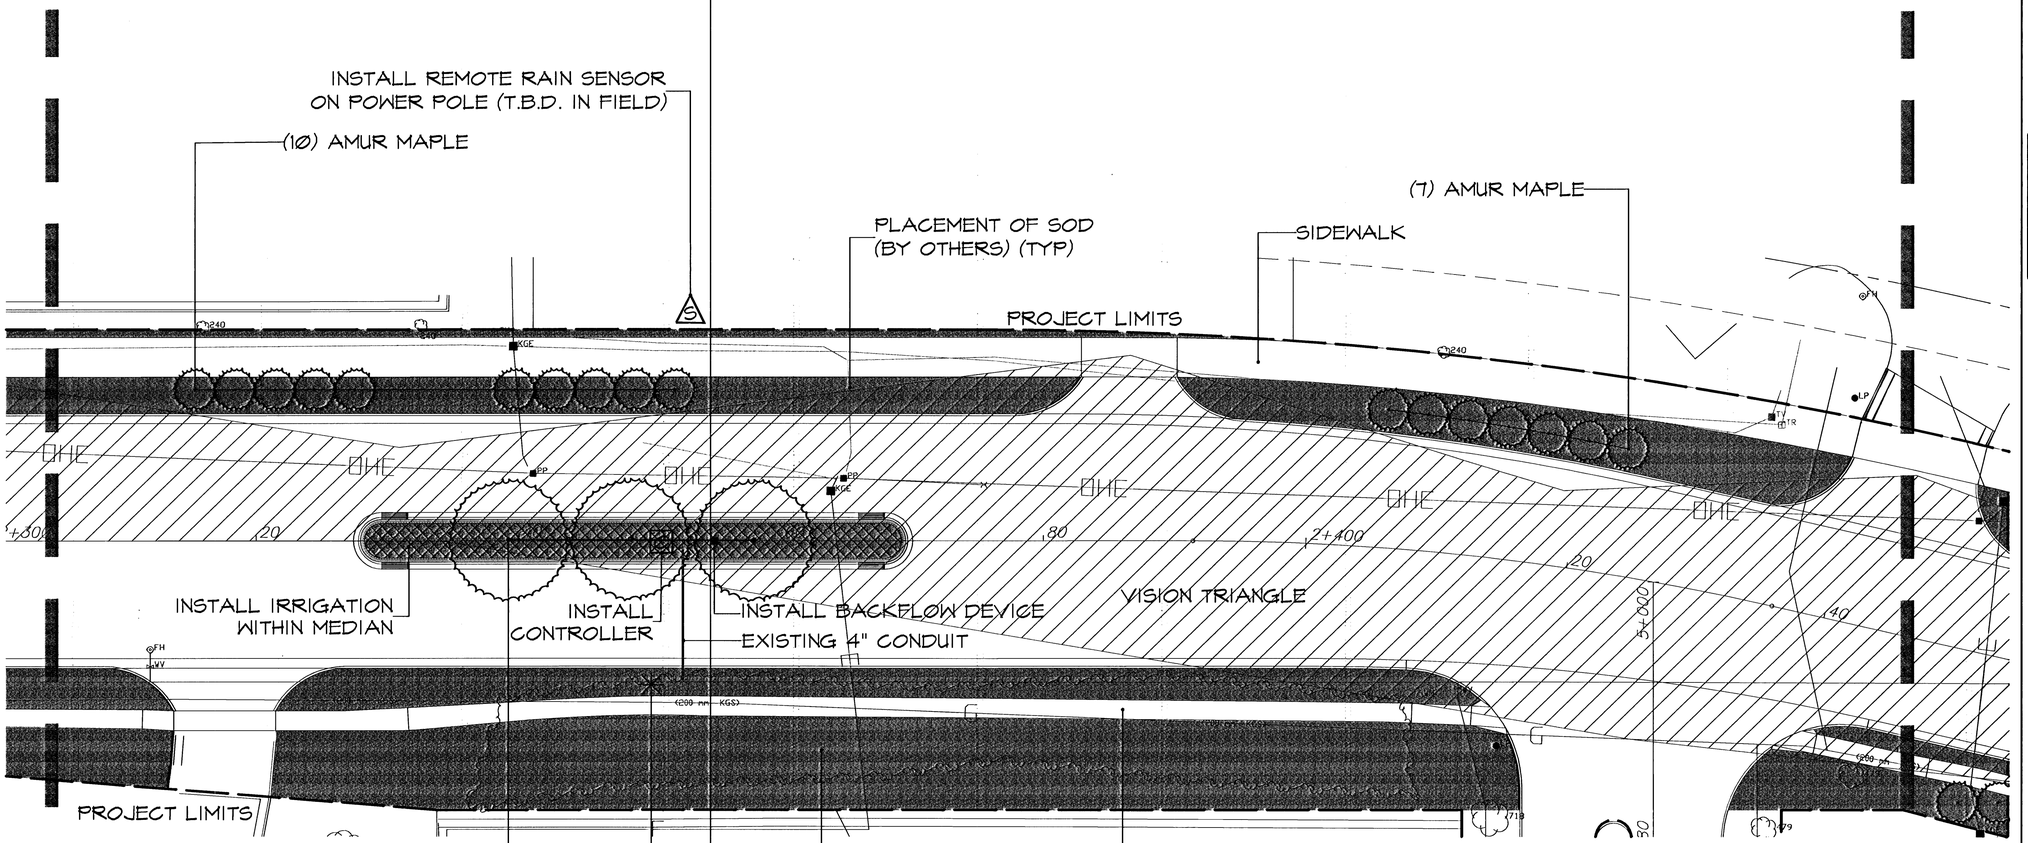


PLANT LIST (THIS SHEET)			
QTY.	COMMON NAME	BOTANICAL NAME	SIZE/COMMENT
LARGE SHADE TREES			
3	LONDON PLANETREE	Platanus x acerifolia	3" Cal., Balled-In-Burlap
ORNAMENTAL TREES			
17	AMUR MAPLE	Acer ginnala	2" Cal., Balled-In-Burlap

MKEC
ENGINEERING
CONSULTANTS
411 N. WEBB ROAD
WICHITA, KS. 67206
316 - 684 - 9000

29TH ST.
ROCK RD. TO WEBB RD.
PLANTING PLAN

DATE: JUNE 2003
REVISED

DESIGN BY: BJH
DRAWN BY: BJH
CHECKED BY: JAG

SHEET NUMBER: 11 of 14

H:\CIVIL\01058\DWG\landscape\01058PL10