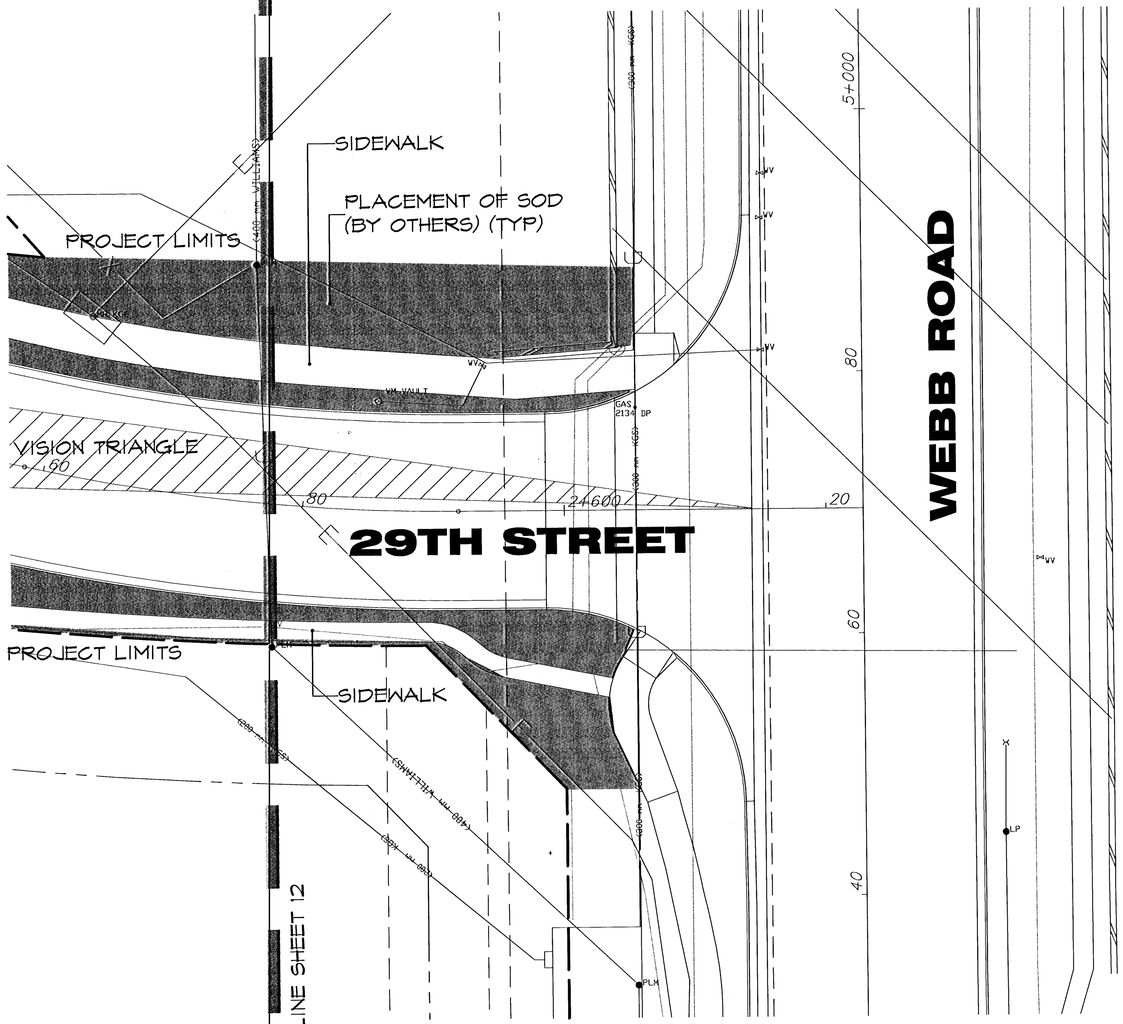


NORTH

SCALE 1 : 200 (METRIC UNITS)

MKEC
ENGINEERING
CONSULTANTS
411 N. WEBB ROAD
WICHITA, KS. 67206
316 - 684 - 9600

29TH ST.
ROCK RD. TO WEBB RD.

PLANTING PLAN

DATE
JUNE 2003

REVISED

DESIGN BY
BJH

DRAWN BY
BJH

CHECKED BY
JAG

SHEET NUMBER
13 of 14

H:\CIVIL\01058\DWG\landscape\01058PL12