

REED'S COVE ADDITION
PHASE 3 STORM SEWER
LINE 1

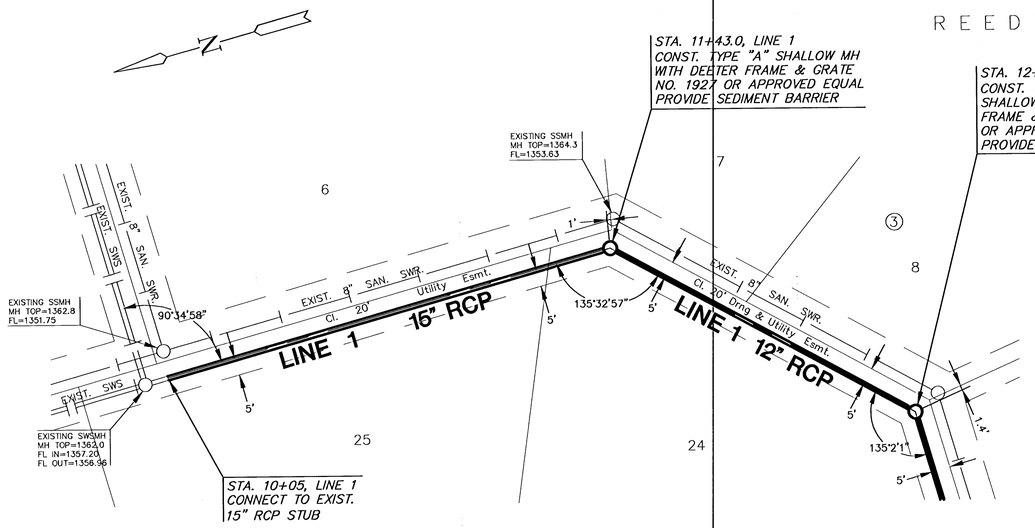

PLAN LINE 1

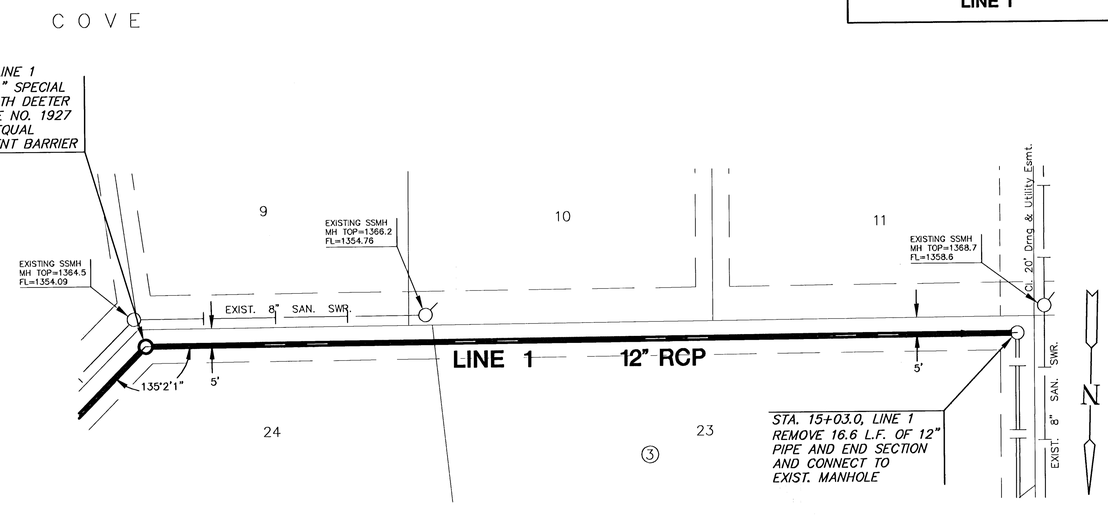


PLAN LINE 1

SCALE: 1"=20'
20 10 0 20

PROFILE LINE 1

SCALE: HORIZ. 1"=20'
SCALE: VERT. 1"=5'

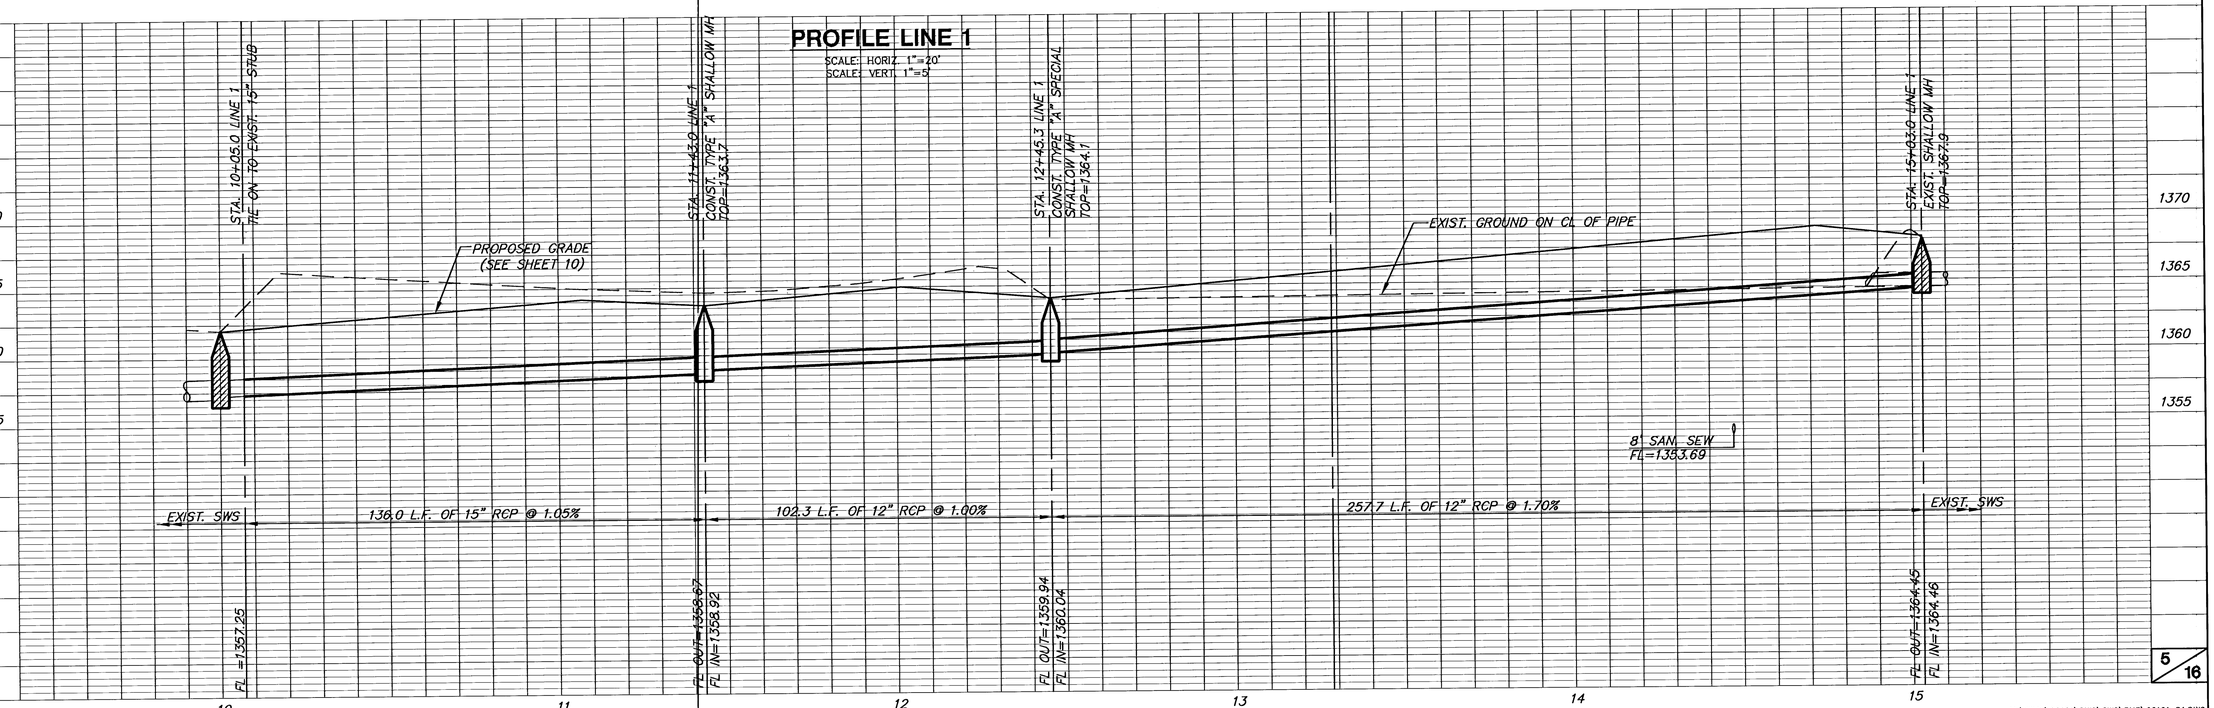

H:\CIVIL\02121\DWG\SWS\PH3\02121_D1.DWG