
REED'S COVE ADDITION
PHASE 3 STORM SEWER
LINE 3

REED'S COVE ADDITION

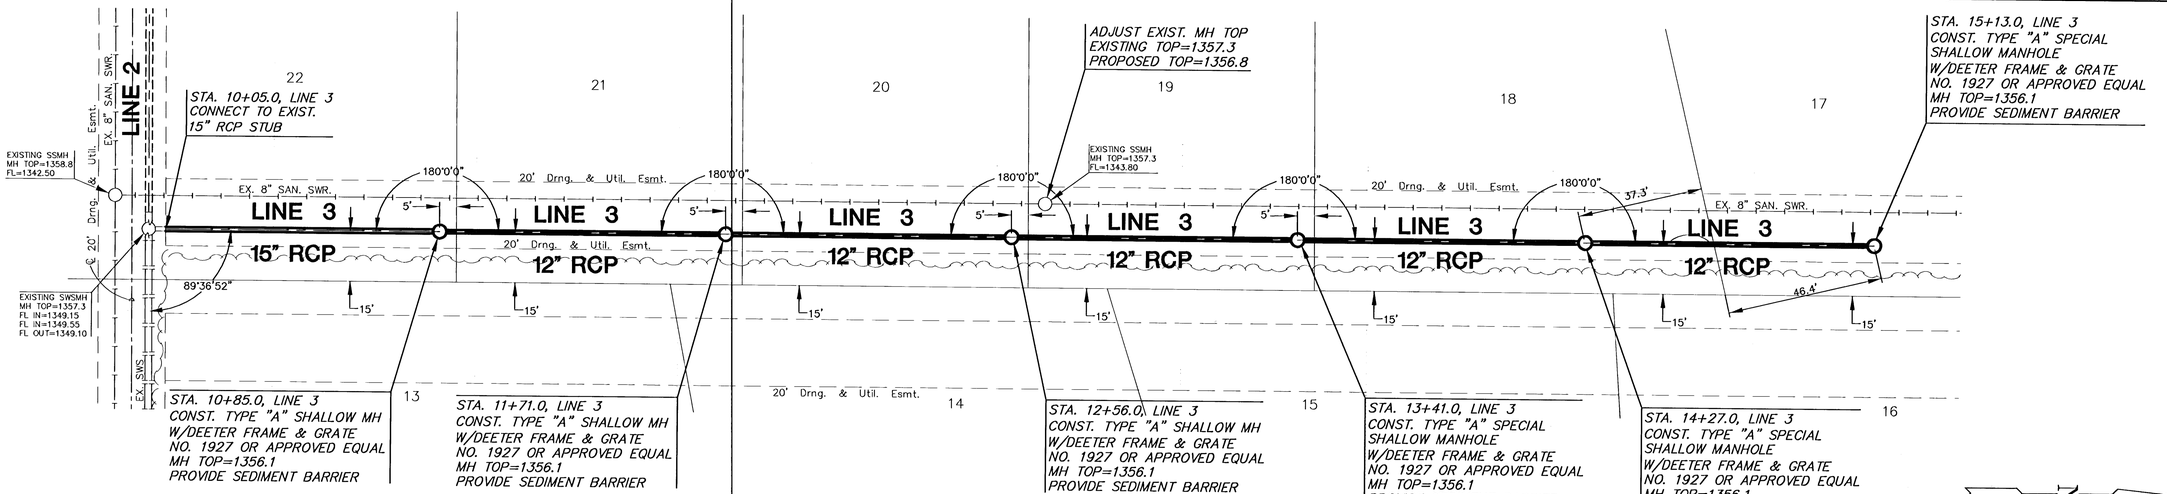


REED'S COVE ADDITION

PLAN LINE 3

SCALE: 1"=20'
20 10 0 20

PROFILE LINE 3

SCALE: HORIZ: 1"=20'
SCALE: VERT: 1"=5'

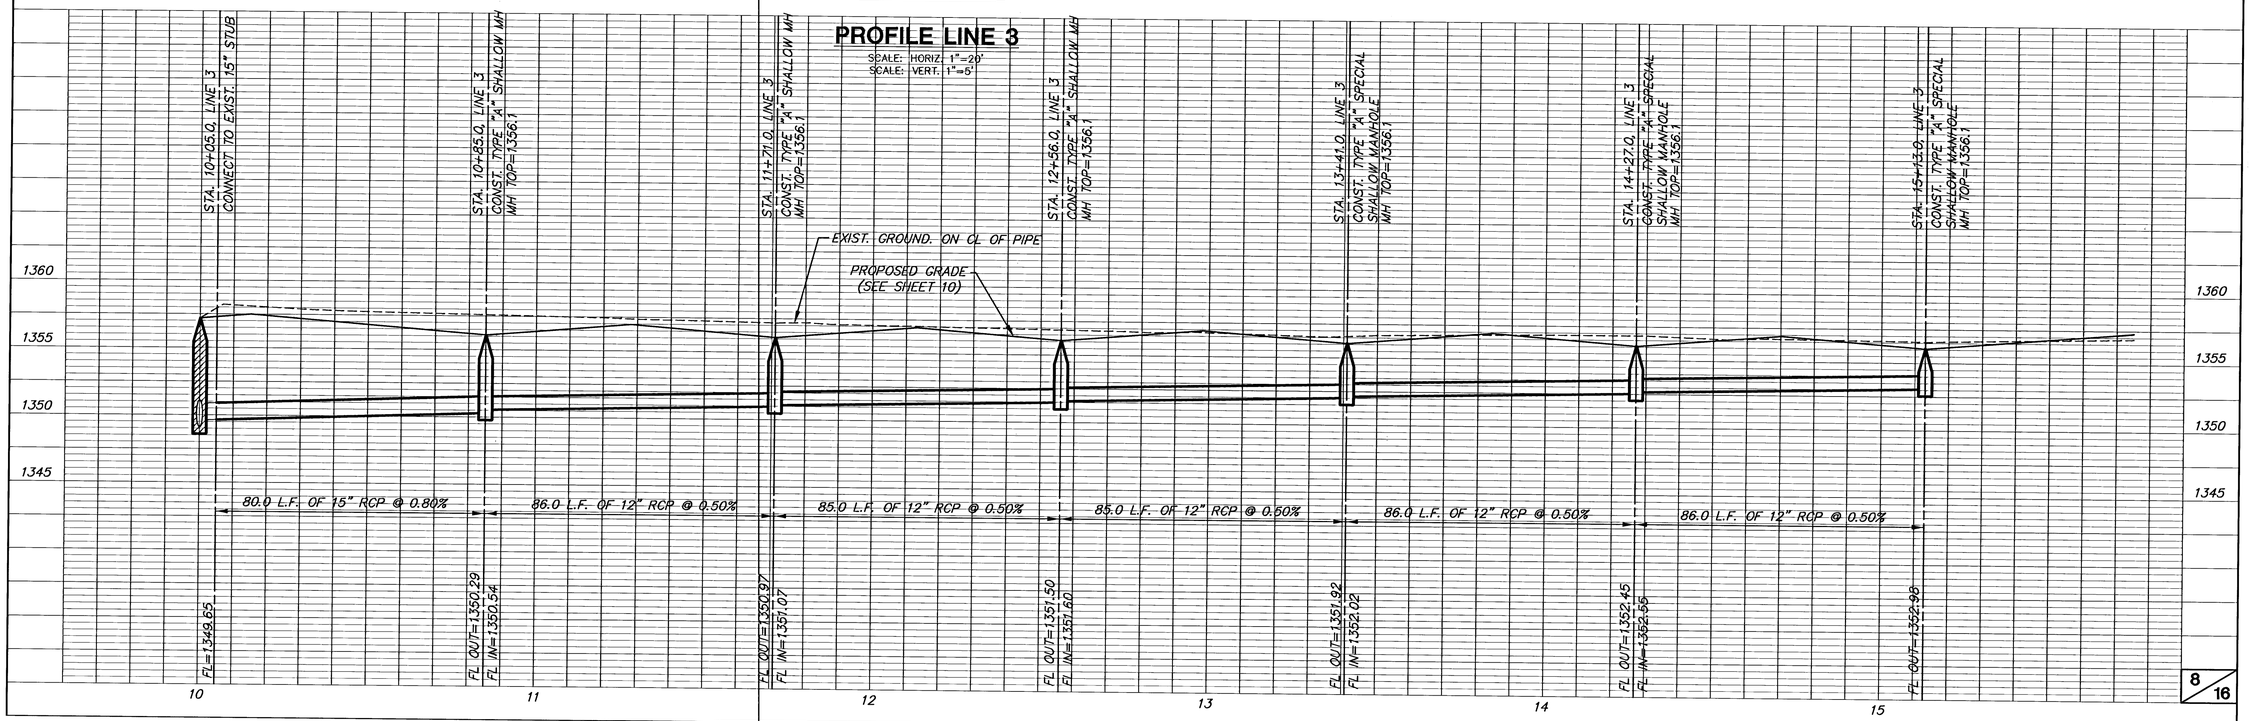

H:\CIVIL\02121\DWG\SWS\PH3\02121_D4.DWG