
FHWA REGION NO.	STATE	PROJECT NUMBER	FISCAL YEAR	SHEET NUMBER	TOTAL SHEETS

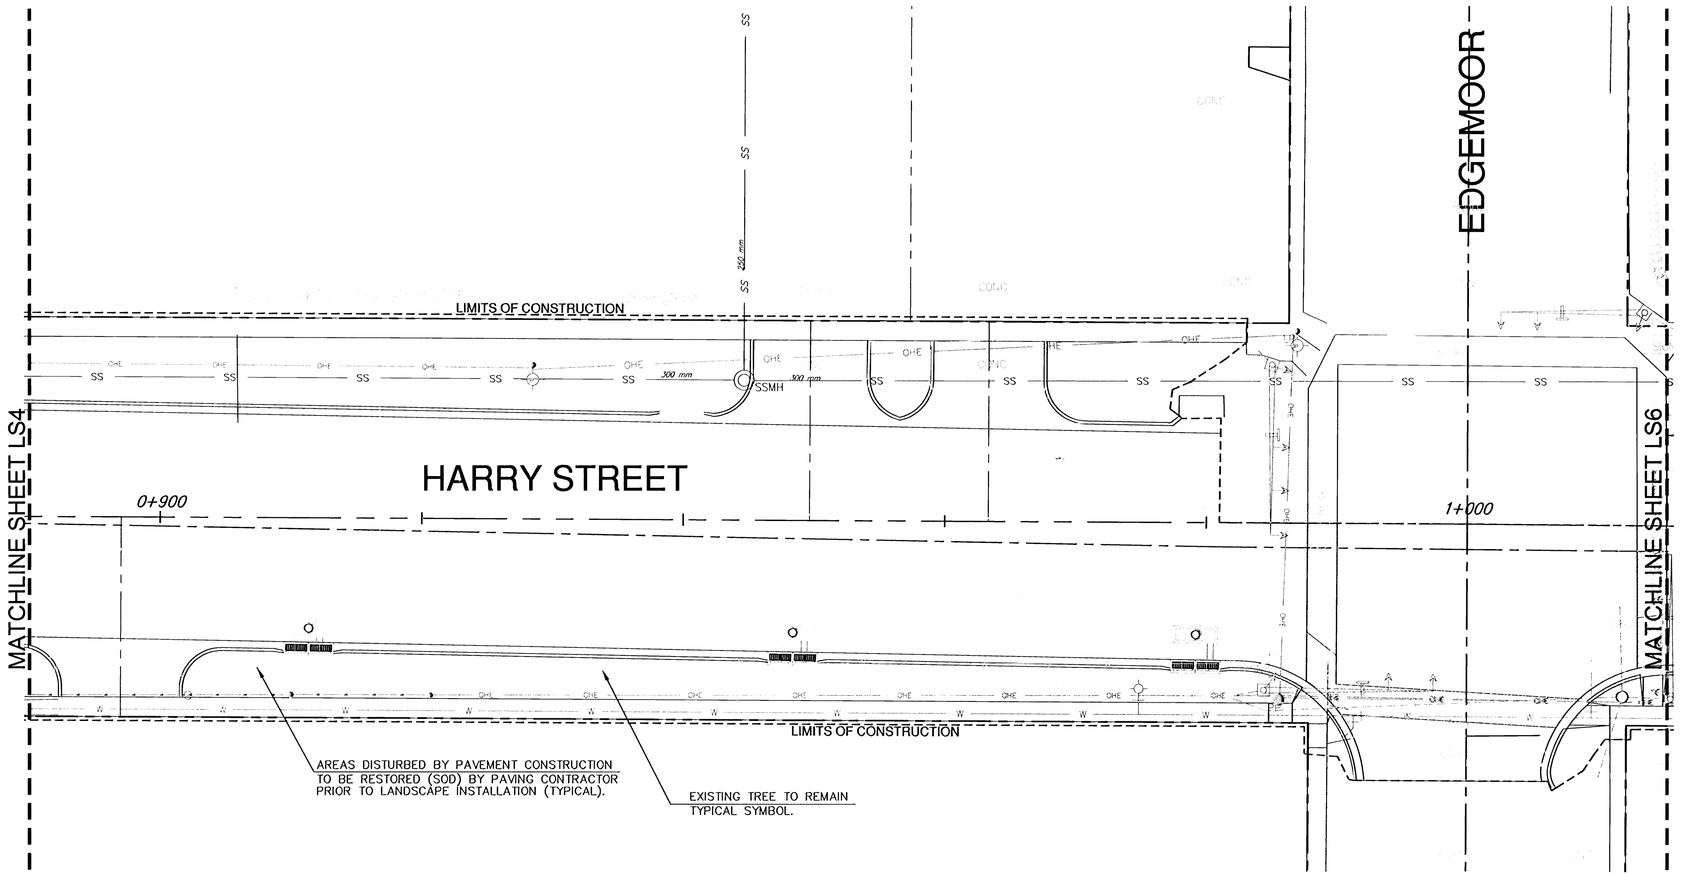

STREET PLANTING PLAN

SCALE: 1:200

KURT RYAN SKINNER #556 KANSAS LANDSCAPE ARCHITECT 6/16/04

LAW/KINGDON, INC.
ARCHITECTS,ENGINEERS, PLANNERS & LANDSCAPE ARCHITECTS
345 RIVERVIEW, WICHITA, KS 67203
Phone (316) 268-0220 Fax (316) 268-0205
Copyright © 2004

LANDSCAPE PLAN
HARRY STREET STA. 0+889.971 - 1+015.244
WICHITA, KANSAS

Ruggles & Bohm, P.A.
Engineering, Surveying, Land Planning
924 North Main
Wichita, Kansas 67203
www.rbkansas.com
(316) 264-8008
(316) 264-4621 fax
E-mail: info@rbkansas.com

DESIGN	DRAWN	REVIEW	UTILITY	DATE	DRAWING FILE	PROJECT NUMBER
KRS/JAB	JAB	KRS		June 16, 2004		472-83685

SHEET LS5 OF 11