
FHWA REGION NO.	STATE	PROJECT NUMBER	FISCAL YEAR	SHEET NUMBER	TOTAL SHEETS

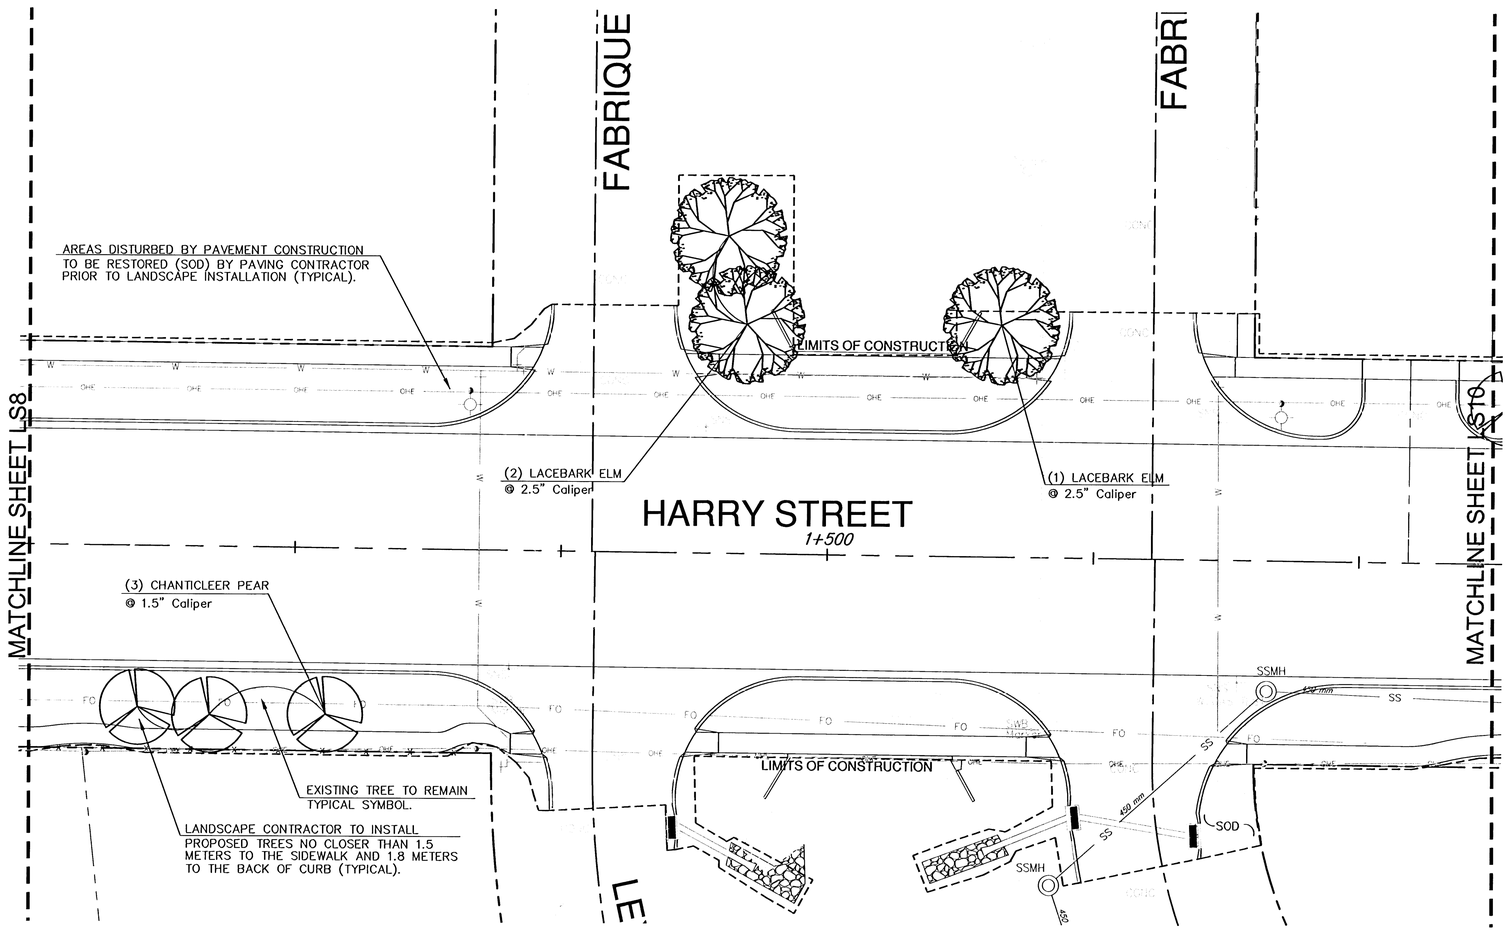

STREET PLANTING PLAN

SCALE: 1: 200

MATT RYAN SMITH
NUMBER
2556
KANSAS
LANDSCAPE ARCHITECT
6/18/04

LAW/KINGDON, INC.
ARCHITECTS,ENGINEERS, PLANNERS
& LANDSCAPE ARCHITECTS
345 RIVERVIEW, WICHITA, KS 67203
Phone (316) 268-0230 Fax (316) 268-0205

Copyright © 2004

LANDSCAPE PLAN
HARRY STREET STA. 1+440 - 1+550
WICHITA, KANSAS

Ruggles & Bohm, P.A.
Engineering, Surveying, Land Planning
924 North Main
Wichita, Kansas 67203
www.rbkansas.com
(316) 264-8008
(316) 264-4621 fax
E-mail: info@rbkansas.com

DESIGN	DRAWN	REVIEW	UTILITY	DATE	DRAWING FILE	PROJECT NUMBER	RB JOB	SHEET	OF
KRS/JAB	JAB	KRS		June 16,2004		472-83685		LS9	11