
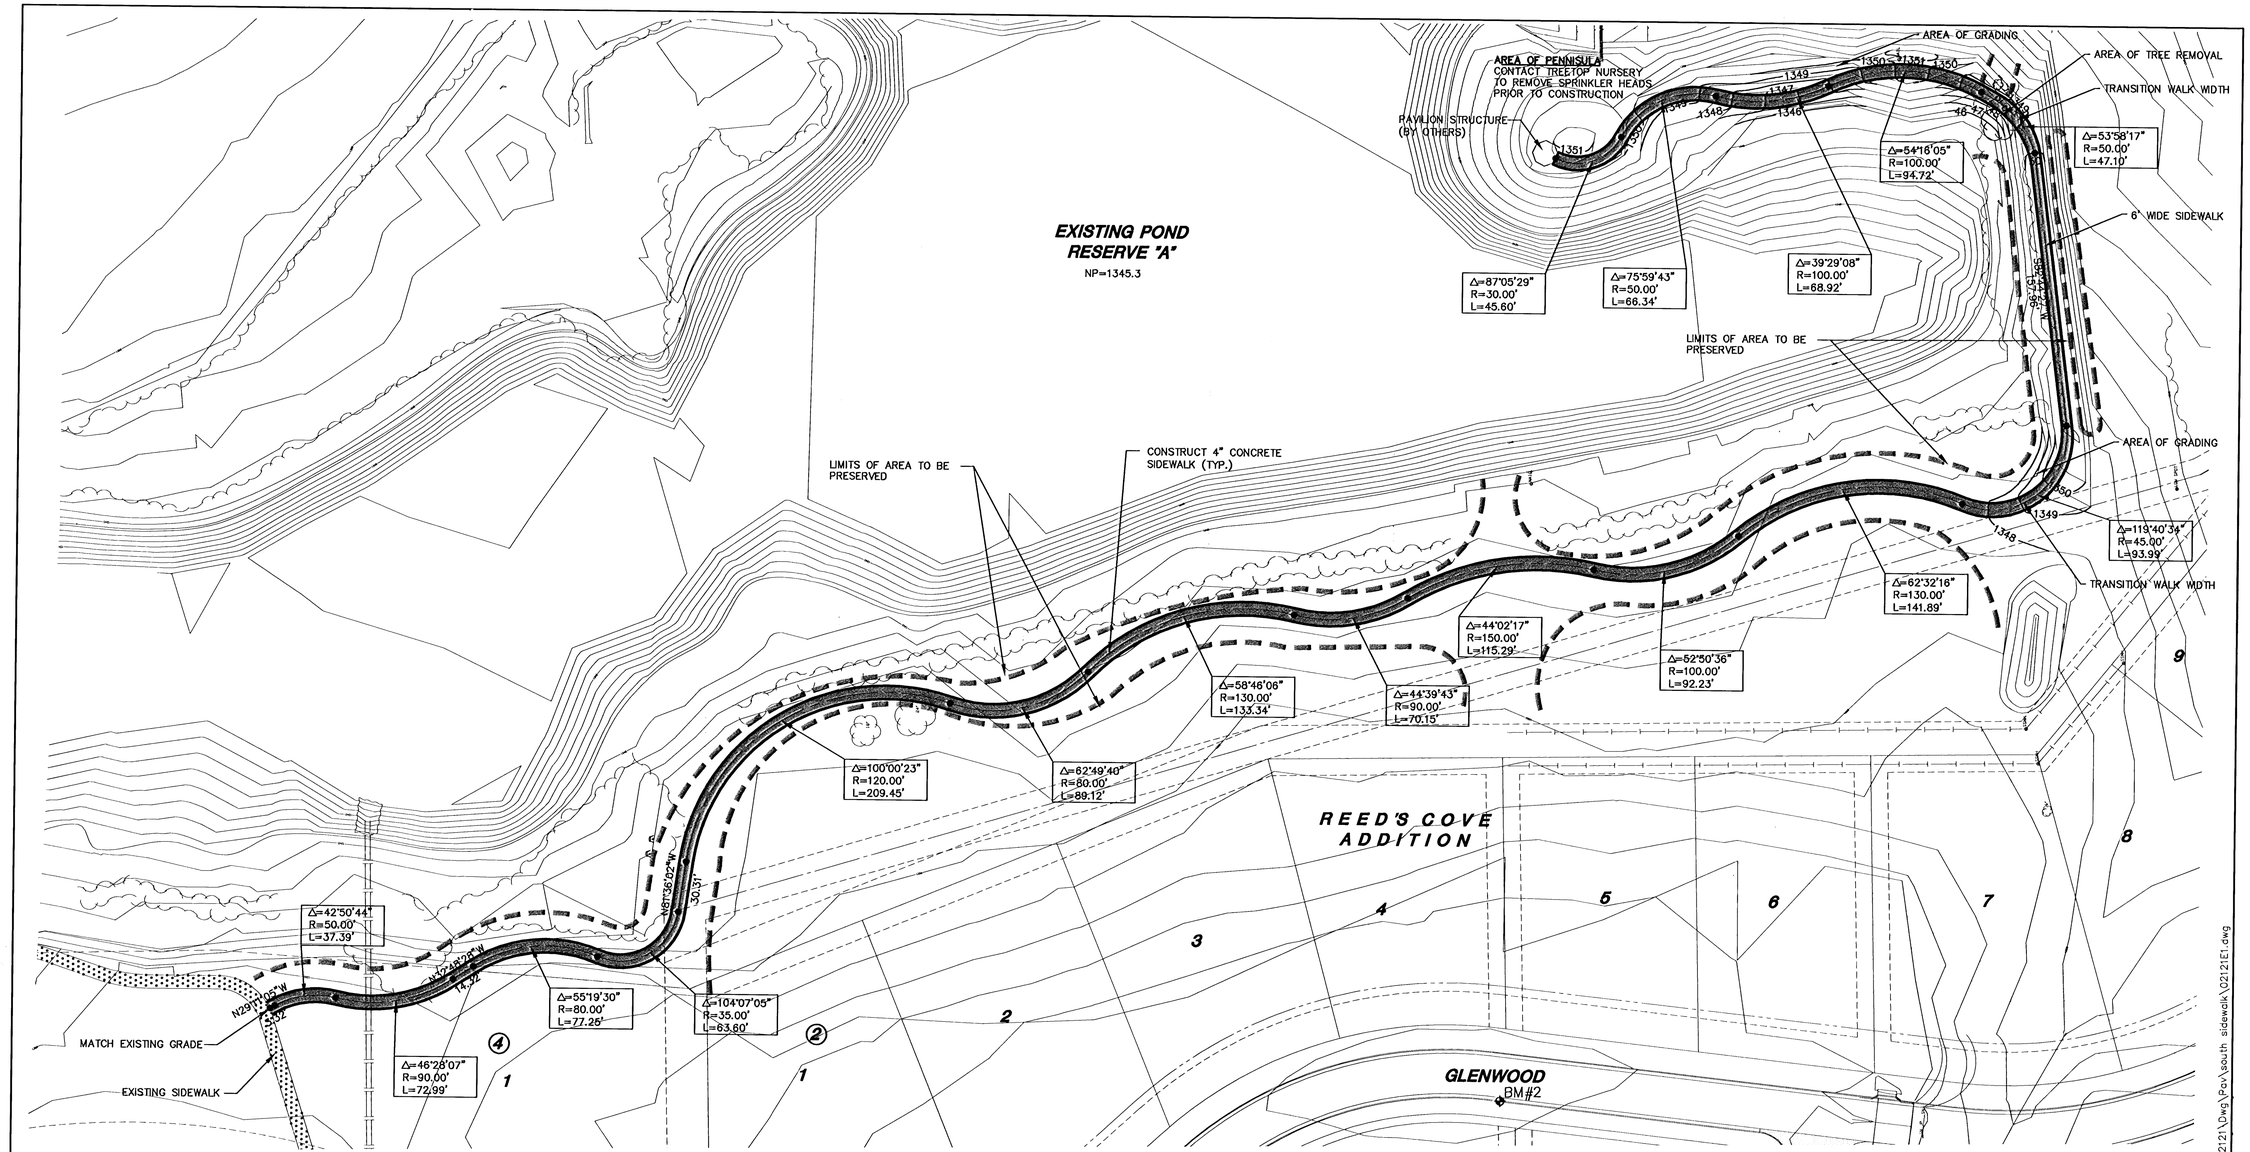


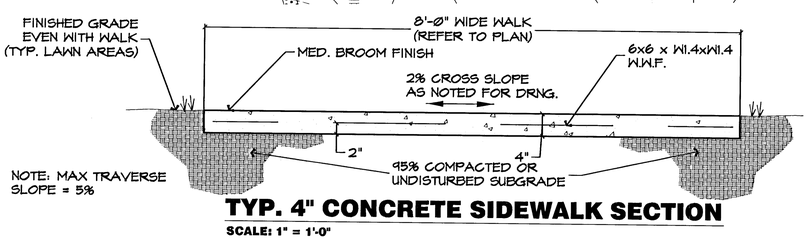

TYP. 4" CONCRETE SIDEWALK SECTION

SCALE: 1" = 1'-0"

SIDEWALK NOTES:

1. *CONTRACTOR SHALL INSTALL SIDEWALK TO MATCH EXISTING GROUND ELEVATIONS AND TO ALLOW NATURAL DRAINAGE WAYS TO CONTINUE EXCEPT WHERE GRADING IS SHOWN. COST SHALL BE SUBSIDIARY TO SIDEWALK CONSTURCTION.*
2. *THE SIDEWALK SHALL NOT EXCEED 5% LONGITUDINAL SLOPE AND 1/4"/FT TRANSVERSE SLOPE.*
3. *ALL SIDEWALK TO BE 8'-0" WIDE EXCEPT AS NOTED ON PLANS.*

SCALE: 1"= 40'
0 20 40 80

MKEC ENGINEERING CONSULTANTS
411 N. WEBB ROAD
WICHITA, KS. 67206
316 - 684 - 9600

REED'S COVE ADDITION
PROJECT NAME

SIDEWALK PLAN
SHEET TITLE

LAB	KWS	LAB
DESIGN BY:	DRAWN BY:	CHECKED BY:
NOVEMBER 2004	02121	2 / 3
DATE	JOB NO.	SHEET/OF

H:\CIVIL\02121\Dwg\Pov\south sidewalk\02121E1.dwg