
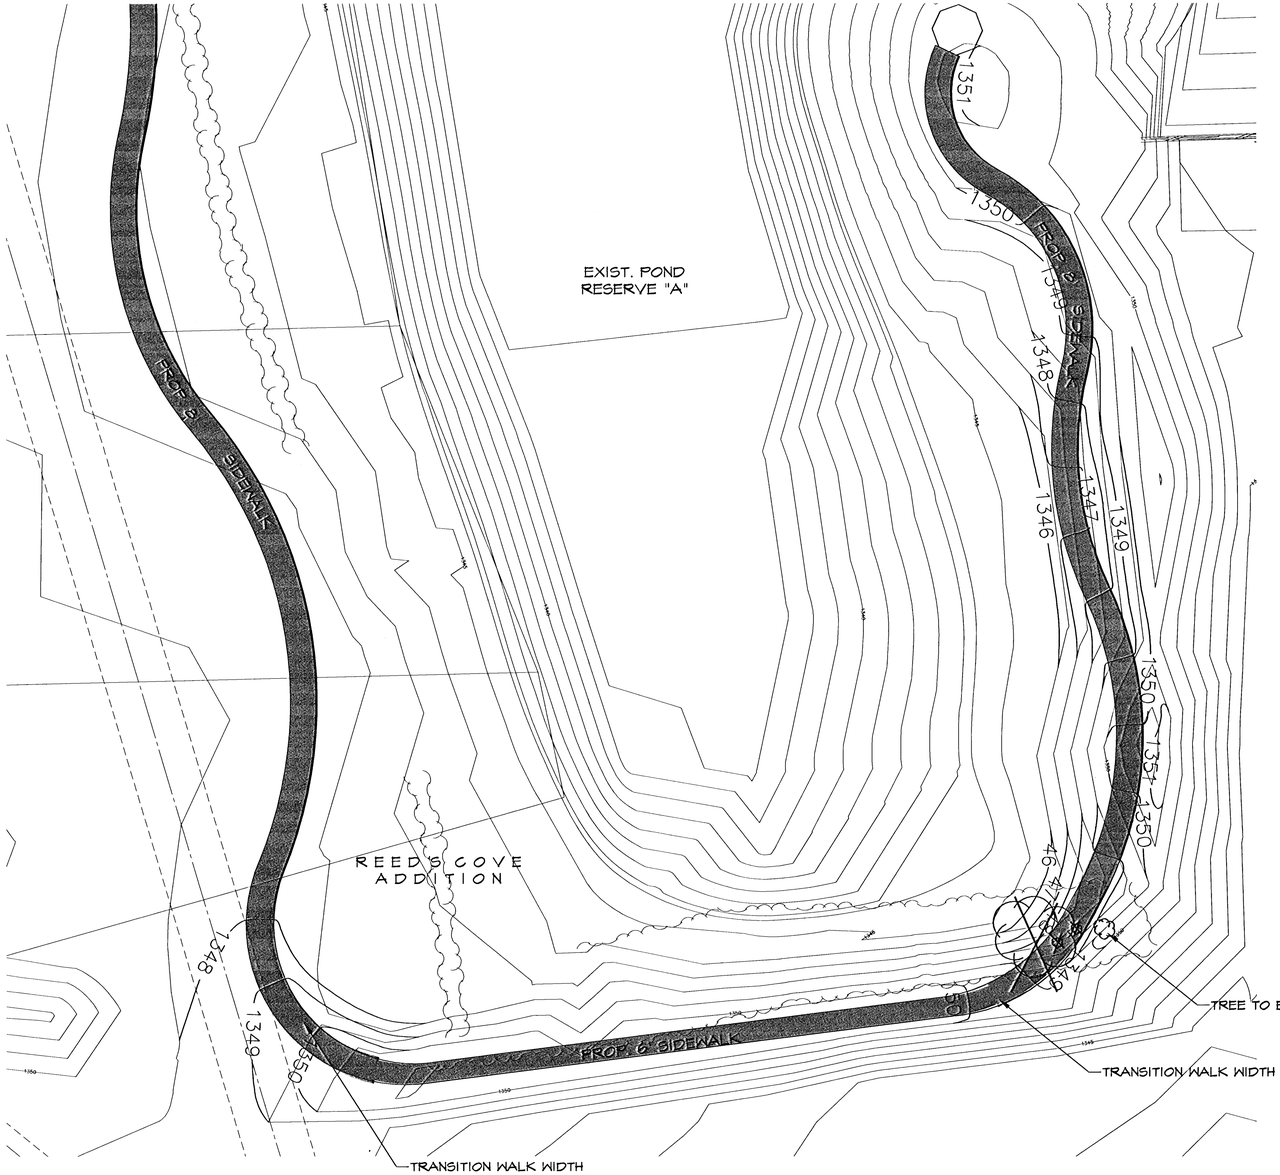



SCALE: 1"=20'
20 10 0 20

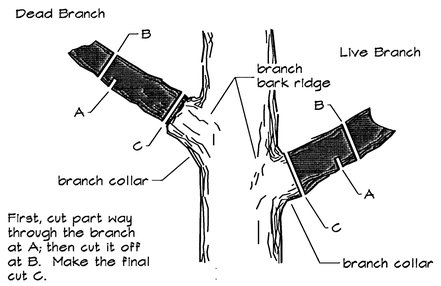

First, cut part way through the branch at A; then cut it off at B. Make the final cut C.

TREE TRIMMING DETAIL

NOT TO SCALE

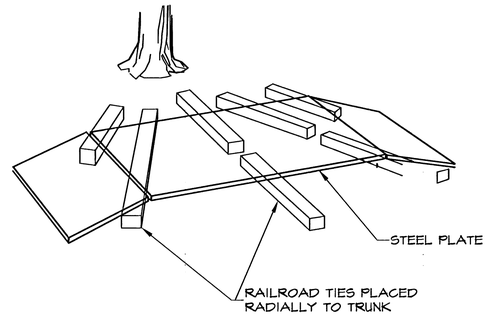

ROOT BRIDGING DETAIL

NOT TO SCALE

X -TREE REMOVAL

H:\CIVIL\02121\DWG\PAV\south sidewalk\02121ED1

MKEC ENGINEERING CONSULTANTS
411 N. WEBB ROAD
WICHITA, KS. 67206
316 - 684 - 9600

REED'S COVE ADDITION
PROJECT NAME

GRADING AND TREE REMOVAL DETAIL
SHEET TITLE

LAB	*KWS*	*LAB*
DESIGN BY:	DRAWN BY:	CHECKED BY:
OCTOBER 2004	*02121*	*3 / 3*
DATE	JOB NO.	SHEET/OF

80-40-40-PT