

BENCHMARKS:
BM #1: Small RR spike in west face of PP, east side of 135th St. W., east of SE corner of Lot 1, Block A, Shadow Woods Addition. Elev. = 159.37 (City Datum)

BM #2: C.O.W. disc at west end of NW return adjacent to fire hydrant at Cavit & Decker, adjacent to SE corner of Lot 24, Block A, Shadow Woods Addition Elev. = 187.31 (City Datum)

BM #3: C.O.W. disc at west end of SW return adjacent to fire hydrant at Cavit & Burton, adjacent to E corner of Lot 24, Block C, Shadow Woods Addition Elev. = 193.19 (City Datum)

Scale: 1" = 20' Horizontal
1" = 5' Vertical
• = Iron

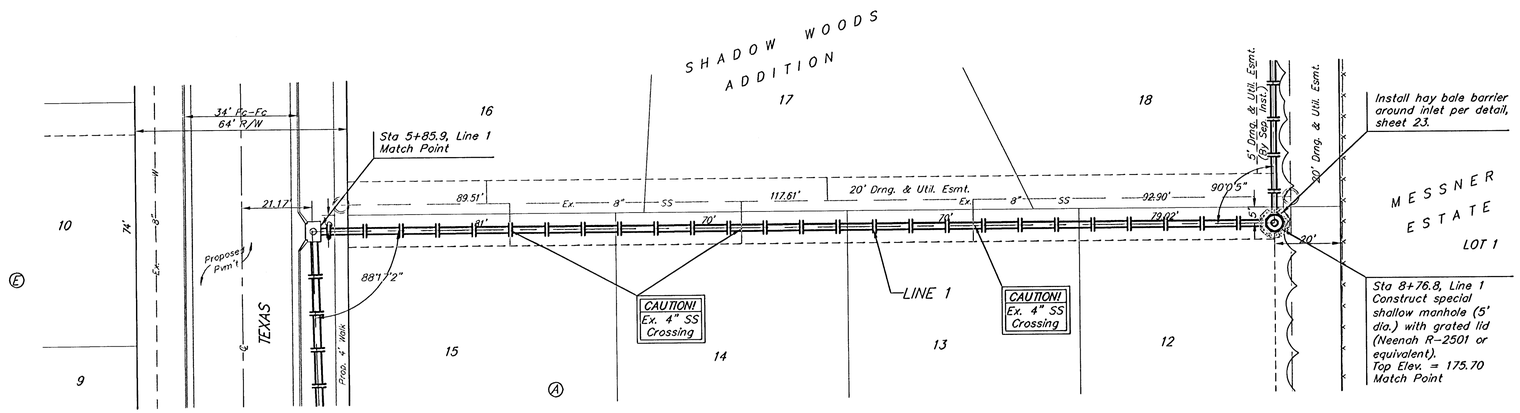

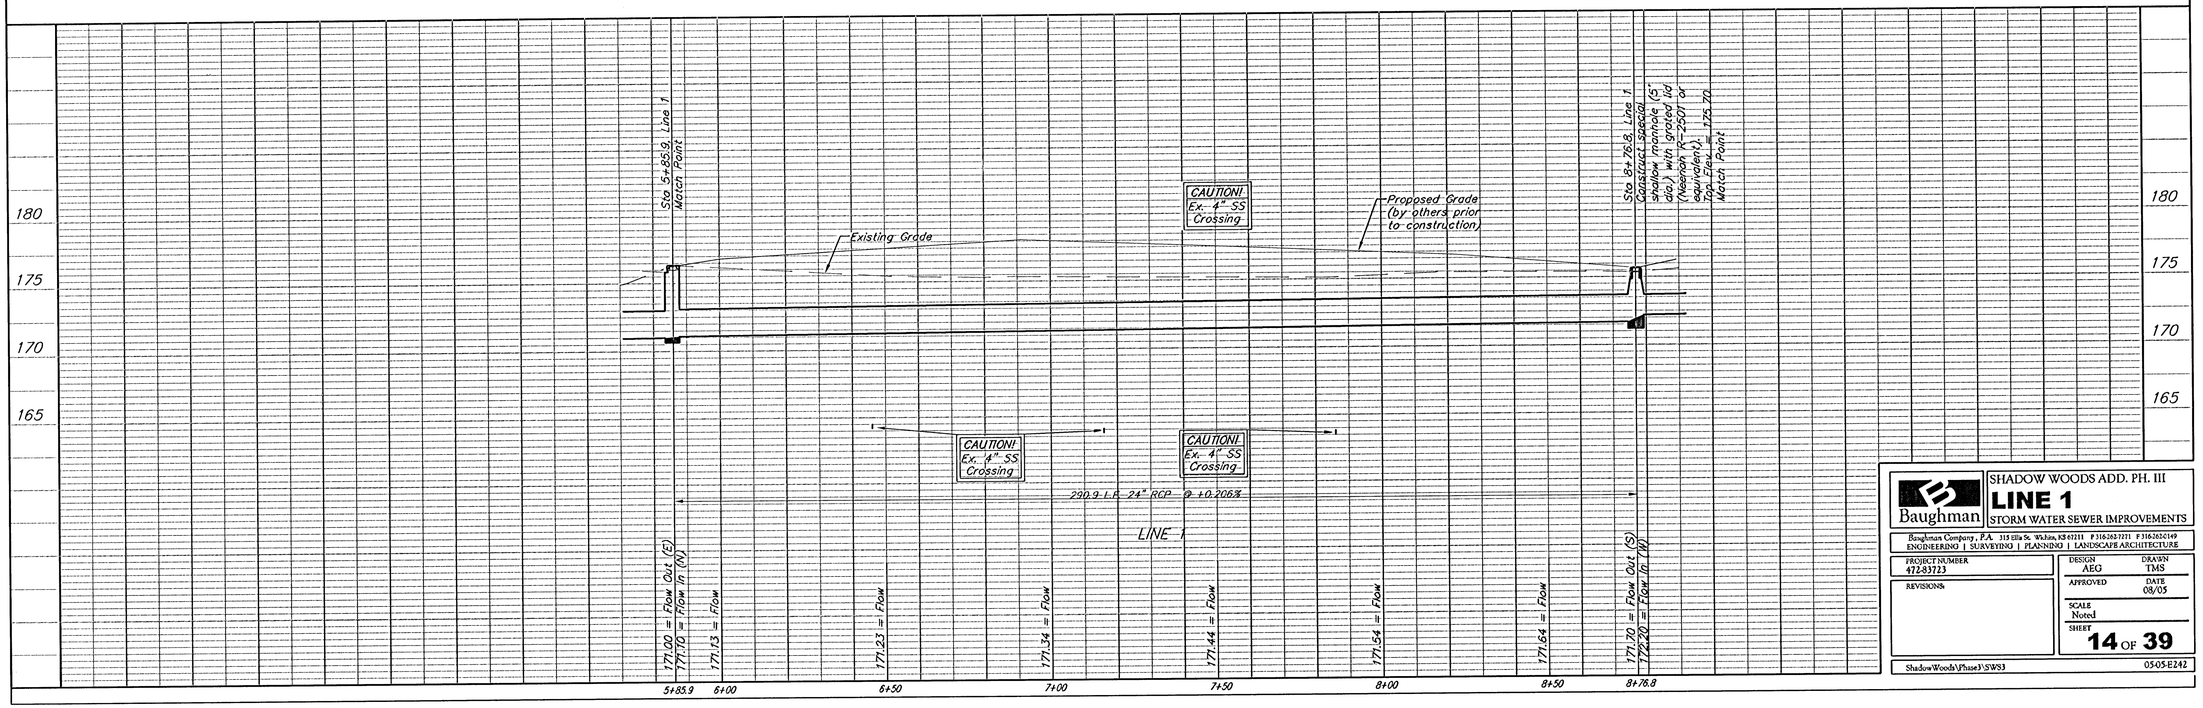

Baughman

SHADOW WOODS ADD. PH. III
LINE 1
STORM WATER SEWER IMPROVEMENTS

Baughman Company, P.A. 315 Ella St. Wichita, KS 67211 P 3162632221 F 3162632149
ENGINEERING | SURVEYING | PLANNING | LANDSCAPE ARCHITECTURE

PROJECT NUMBER 412837223
REVISIONS
DESIGN AEG
DRAWN TMS
APPROVED
DATE 08/05
SCALE Noted
SHEET **14** OF **39**

ShadowWoods\Phase3\SWS3
05-05-E242