
BENCHMARKS:
BM #1: Small RR spike in west face of PP, east side of 135th St. W., east of SE corner of Lot 1, Block A, Shadow Woods Addition. Elev. = 159.37 (City Datum)

BM #2: C.O.W. disc at west end of NW return adjacent to fire hydrant at Cavit & Decker, adjacent to SE corner of Lot 24, Block A, Shadow Woods Addition Elev. = 187.31 (City Datum)

BM #3: C.O.W. disc at west end of SW return adjacent to fire hydrant at Cavit & Burton, adjacent to E corner of Lot 24, Block C, Shadow Woods Addition Elev. = 193.19 (City Datum)

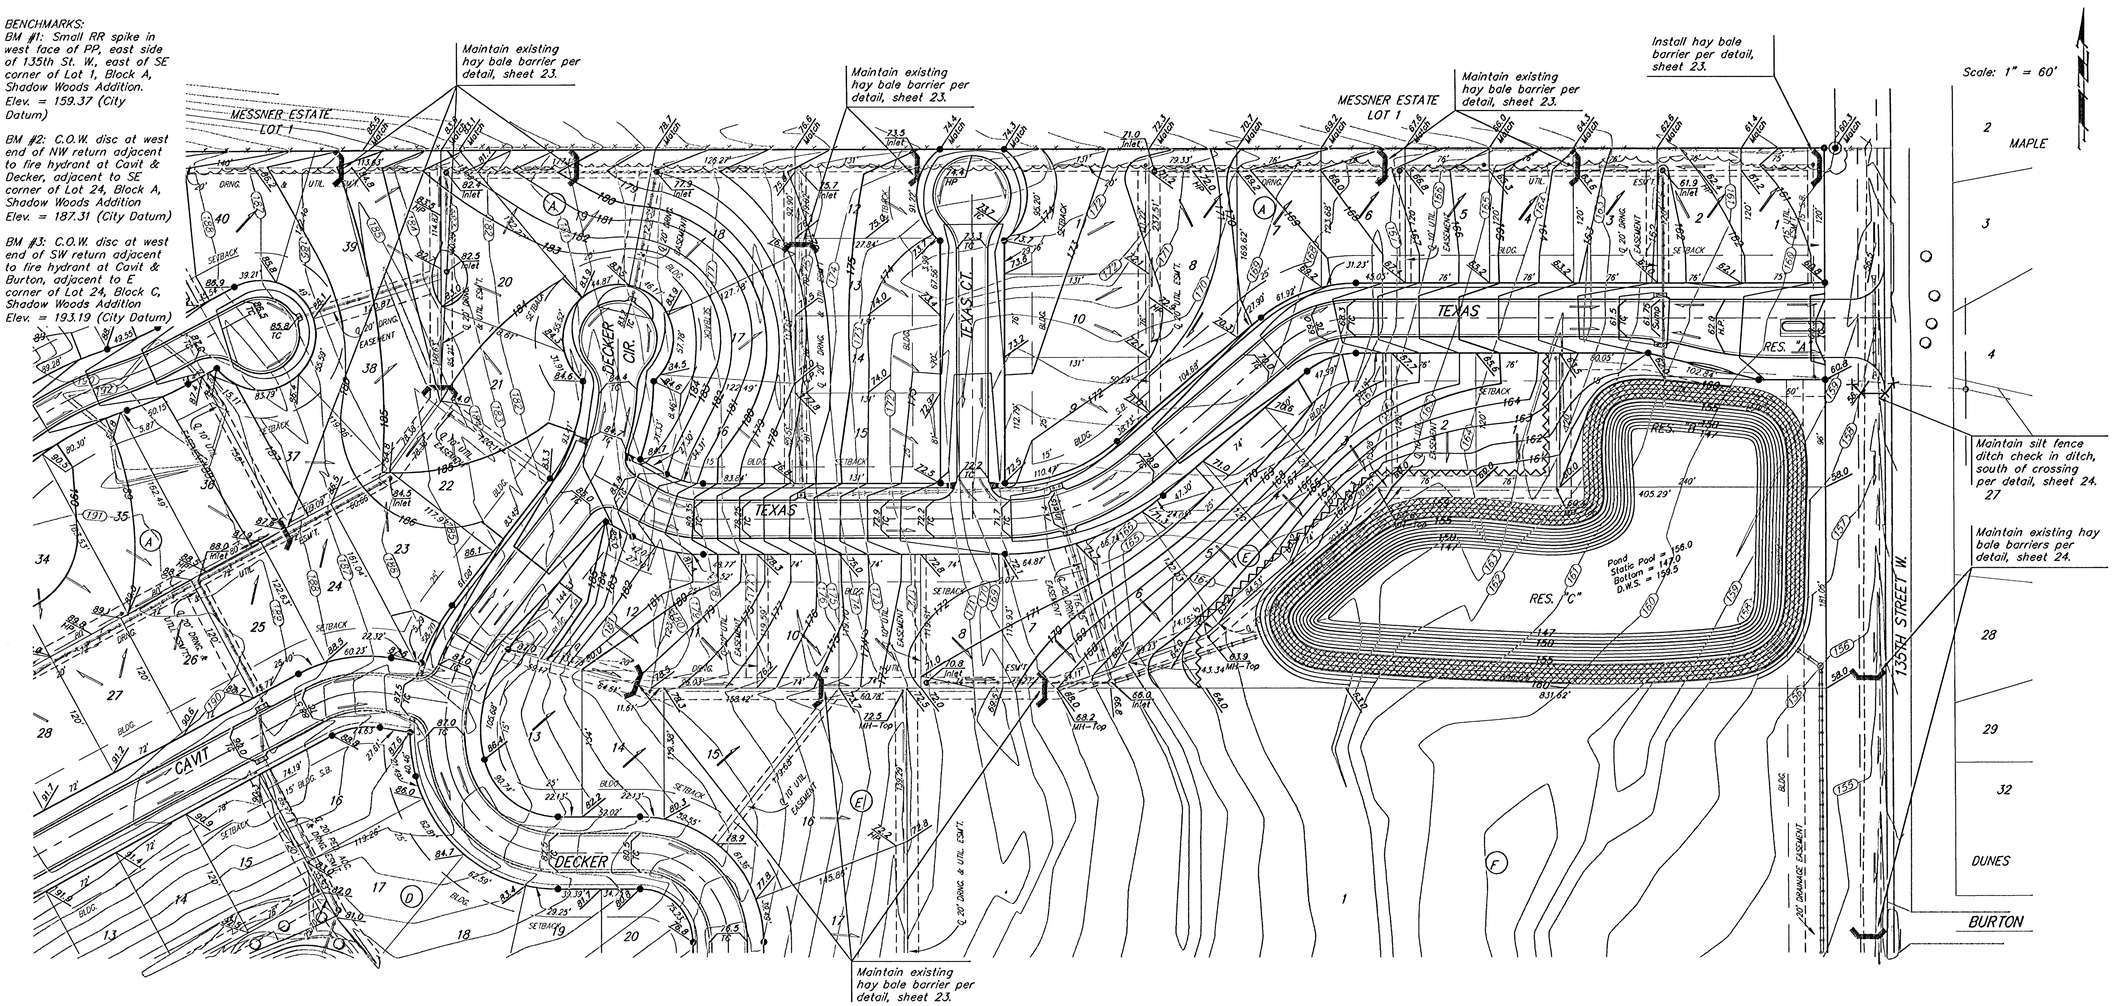


EROSION CONTROL PLAN LEGEND
(Installation Details Found in the SWPP Plan)

- LIGHT STONE RIP-RAP
- DROP INLET PROTECTION
- CURB INLET PROTECTION
- STRAW BALE BARRIERS
- SILT FENCING
- EARTH DIKES

NO SCALE

185 Existing Grade
185 Proposed Grade
Silt Fence

Areas in R/W of 135th St. W. and in Reserves "B" & "C" disturbed during construction shall be seeded, mulched, and fertilized as follows (Permanent Seeding):

Seed: Kansas Premium Fescue Blend: 8 lbs./1000 sq. ft.
Mulch: Prairie Hay: 2 tons/acre
Fertilizer: 12-24-12: 850 lbs./acre

All costs associated with seeding, mulching, and fertilizing shall be included in bid item "Erosion Control BMPs" All seeding operations shall conform to City of Wichita Standard Specifications.

Baughman

SHADOW WOODS ADD. PH. III
**EROSION CONTROL PLAN**
WICHITA, KANSAS


Baughman Company, P.A. 315 Ellis St. Wichita, KS 67211 P 316.263.7721 F 316.263.0149
ENGINEERING | SURVEYING | PLANNING | LANDSCAPE ARCHITECTURE


| | |
|---|---|
| PROJECT NUMBER 472-83723 | DESIGN / DRAWN TMS |
| REVISIONS | APPROVED / DATE 08/05 |
| | SCALE Noted |
| | SHEET 26 OF 39 |

ShadowWoods\Ph3\StrECplan2 05-05-E242