

BENCHMARKS

BM #1: Brass Plate on North Hub Guard of R.C.B.C. 50' East of NW Corner NE 1/2, Sec. 22, Twp. 26-S, R-1-E.
Elev. = 1371.83 (NGVD29)

BM #2: "□" cut on East Hub Guard of R.C.B.C., 110' S. of the SE Cor., SE 1/4, Sec. 22, Twp. 26-S, R-1-E.
Elev. = 1359.54 (NGVD29)

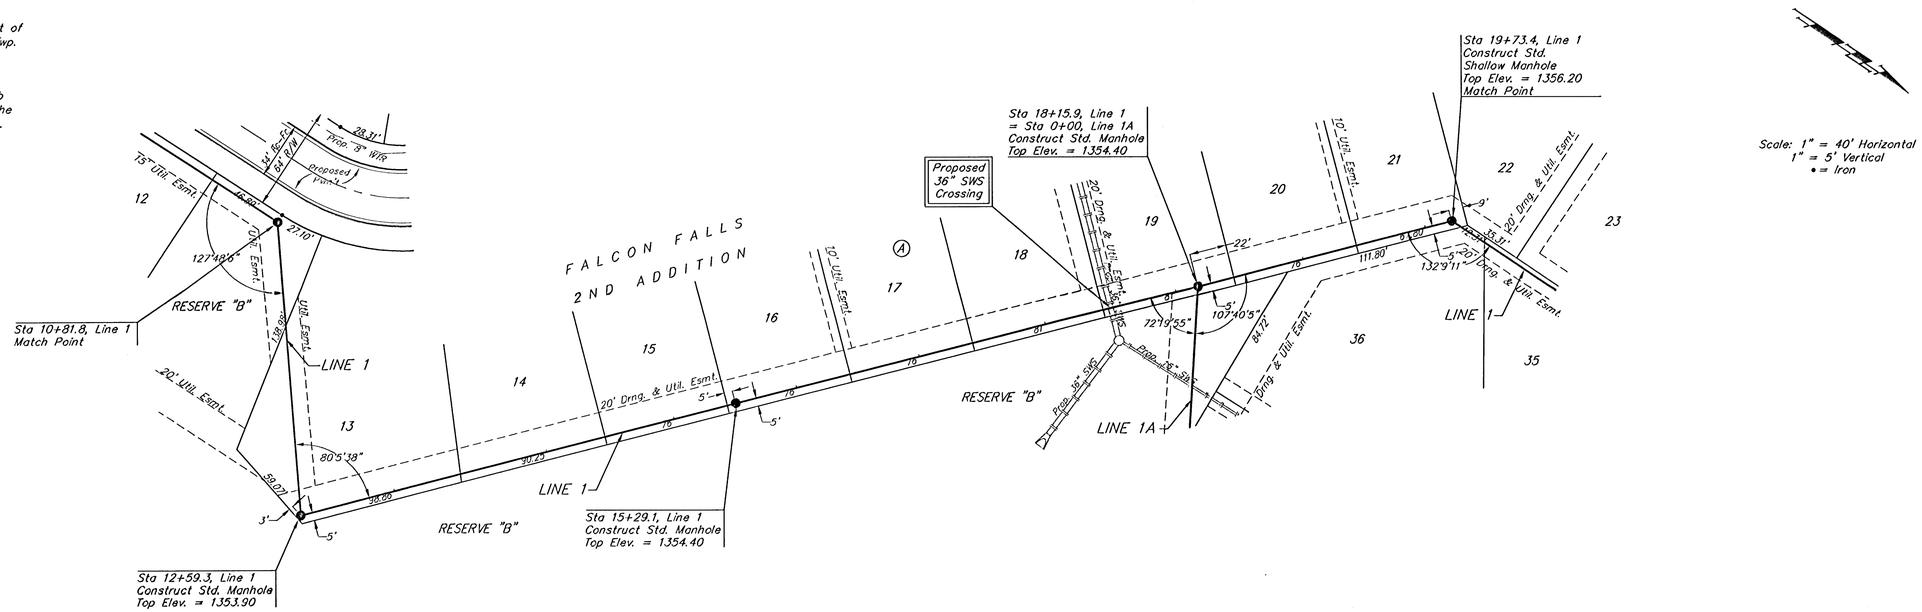

Scale: 1" = 40' Horizontal
1" = 5' Vertical
• = Iron

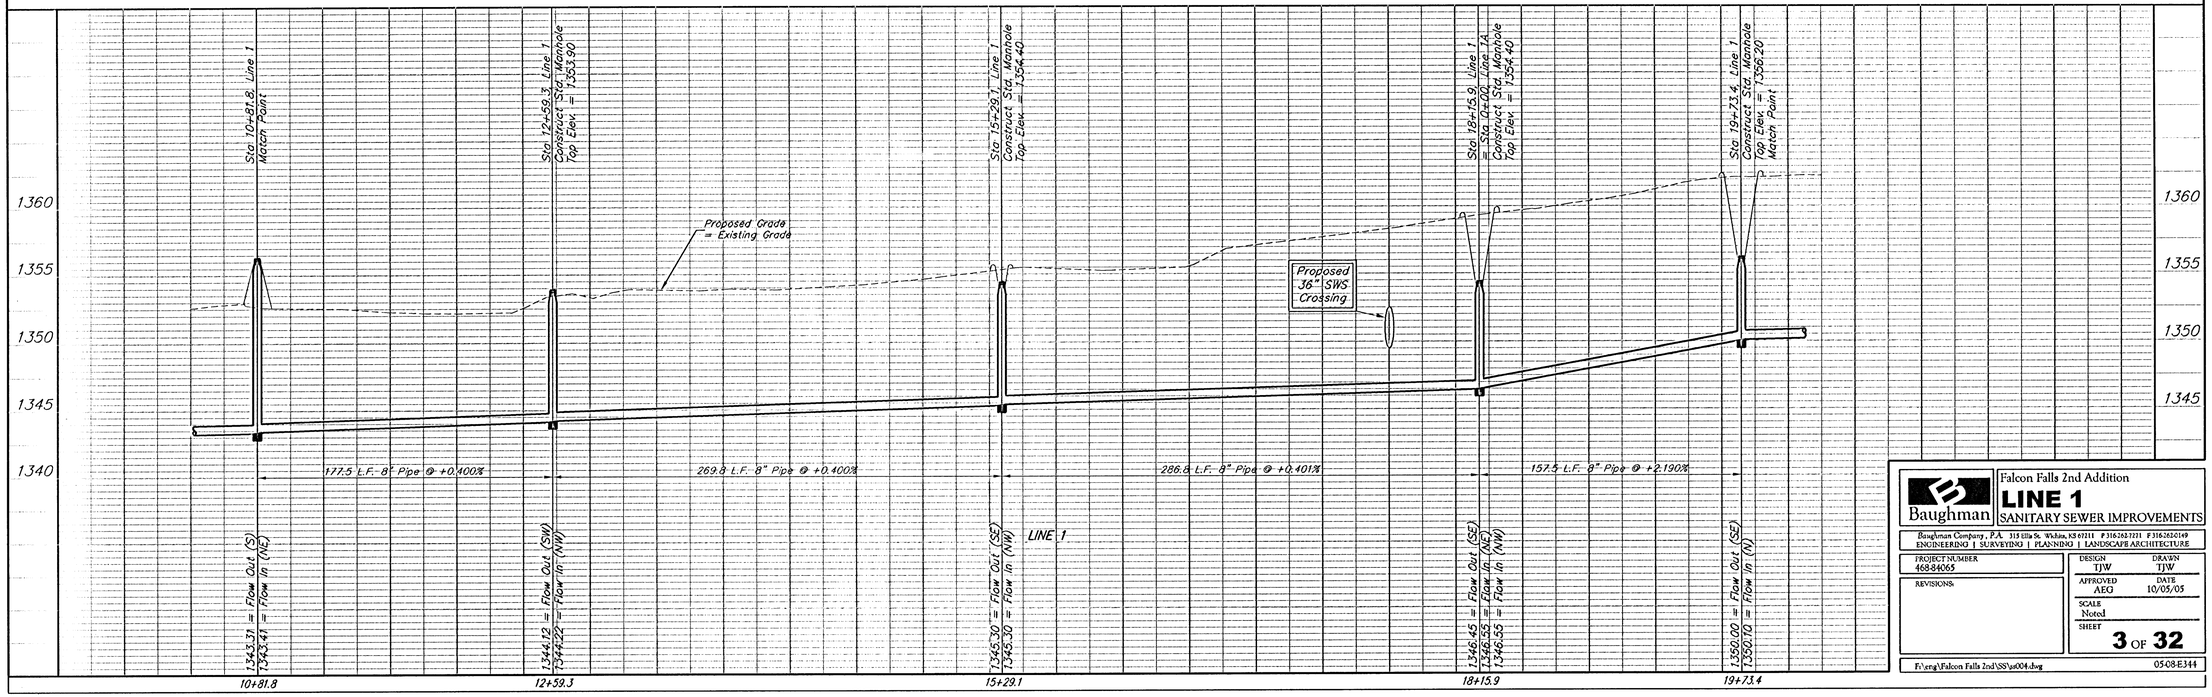

Baughman Company, P.A. 315 Ellis St. Wichita, KS 67211 P 3162627271 F 3162630149
ENGINEERING | SURVEYING | PLANNING | LANDSCAPE ARCHITECTURE

Falcon Falls 2nd Addition
LINE 1
SANITARY SEWER IMPROVEMENTS

PROJECT NUMBER	DESIGN	DRAWN
46884065	TJW	TJW
REVISIONS	APPROVED AEG	DATE 10/05/05
	SCALE Noted	
	SHEET 3 OF 32	

F:\eng\Falcon Falls 2nd\SS\ss004.dwg 0508-E344