PT #	NORTHING	EASTING	DESC
2000	6442. 6668	8567. 3136	IRON
2001	6443. 9722	8741. 4780	IRON
2002	6506. 6650	8566. 8339	IRON
2003	6507. 9704	8740. 9983	IRON
2004	6542. 2261	8530. 7357	IRON
2005	6541. 7465	8466. 7375	IRON
2006	6645. 9129	8465. 9568	IRON
2007	6680. 2938	8465. 6991	IRON
2008	6680. 7735	8529. 6973	IRON
2009	6759. 1518	8445. 3698	IRON
2010	6789. 6727	8501. 6235	IRON
2011	6803. 0937	8485. 1184	IRON
2012	6789. 5728	8428. 8647	IRON
2013	6785. 3993	8396. 9094	IRON
2014	6641. 0556	7817. 8804	IRON
2015	6783. 0902	8088. 8235	IRON
2016	6847. 0884	8088. 3438	IRON
2017	6914. 0972	7955. 8379	IRON
2018	6914. 5769	8019. 8361	IRON
2019	6849. 3975	8396. 4298	IRON
2020	6917. 9052	8463. 9182	IRON
2021	6918. 3849	8527. 9164	IRON
2022	6981. 9056	7396. 3140	IRON
2023	6985. 0459	7815. 3082	IRON
2024	7124. 5023	7742. 2549	IRON
2025	7126. 0912	7954. 2490	IRON
2026	7126. 5709	8018. 2472	IRON
2027	7127. 1755	8098. 9208	IRON
2028	7191. 1737	8098. 4411	IRON
2029	7188. 5005	7741. 7753	IRON
2030	7255. 9890	7673. 2675	IRON
2031	7255. 5093	7609. 2693	IRON
2032	7382. 9105	7393. 3084	IRON
2033	7384. 5219	7608. 3024	IRON
2034	7446. 9087	7392. 8288	IRON
2035	7448. 5201	7607. 8227	IRON
2036	7108. 3951	8736. 4986	IRON
2037	7146. 7590	8810. 1983	IRON
2039	7058. 9563	8910. 2956	IRON
2039	7094. 4958	8960. 5685	IRON
2040	7206. 6455	8915. 7758	IRON
2041	7224. 0263	8954. 5000	IRON
2042	7463. 6103	8022. 6470	IRON
2043	7464. 1137	8090. 0796	IRON
2044	7521. 6087	8022. 2141	IRON
2045	7522. 1121	8089. 6467	IRON
2046	7507. 0819	8185. 1897	IRON
2047	7545. 7282	8141. 9935	IRON
2048	7484. 7758	8459. 6695	IRON
2049	7485. 2554	8523. 6677	IRON
2050	7534. 9087	8437. 0512	IRON
2051	7582. 5724	8479. 7616	IRON
2052	7647. 6661	8311. 2171	IRON
2053	7686. 3724	8268. 0220	IRON
2054	7730. 4960	7605. 7093	IRON
2055	7730. 9756	7669. 7075	IRON
2056	7799. 4834	7737. 1960	IRON
2057	7800. 8730	7922. 5987	IRON
2058	7821. 1315	7640. 8162	IRON
2059	7837. 0399	7629. 8693	IRON
2060	7869. 9173	7677. 6509	IRON
2061	7854. 0101	7688. 5969	IRON
2062	7909. 8071	7665. 1411	IRON
2063	7909. 5135	7607. 1418	IRON
2064	7863. 4816	7736. 7163	IRON
2065	7864. 8712	7922. 1190	IRON
2066	7887. 4894	7972. 8519	IRON
2067	7844. 7790	8019. 9156	IRON
2068	7880. 2299	8051. 6824	IRON
2069	7922. 9403	8004. 0188	IRON
2070	7945. 9187	7978. 3756	IRON
2071	7993. 5823	8021. 0860	IRON
2072	8043. 8807	7998. 4667	IRON
2073	8043. 3567	7934. 4675	IRON
2074	7704. 0944	8954. 5000	IRON
2075	7957. 7514	8954. 5000	IRON
2076	8077. 4586	8899. 3082	IRON
2077	8241. 4959	8267. 4698	IRON
2078	8241. 7895	8325. 4690	IRON
2079	8217. 7659	8600. 5941	IRON
2080	8218. 0596	8658. 5934	IRON
2081	8397. 0963	7604. 6736	IRON
2082	8397. 3899	7662. 6728	IRON
2083	8437. 0030	8266. 4801	IRON
2084	8437. 2966	8324. 4793	IRON
2085	8489. 3414	8277. 2853	IRON
2086	8466. 1030	8330. 4264	IRON
2087	8534. 0612	8276. 6508	IRON
2088	8521. 5028	8291. 3493	IRON
2089	8498. 2644	8344. 4904	IRON
2090	8495. 8783	8370. 1834	IRON
2091	8579. 5446	8321. 6759	IRON
2092	8559. 8715	8369. 8594	IRON
2093	8453. 8862	8599. 3989	IRON
2094	8454. 1798	8657. 3981	IRON
2095	8527. 7148	8633. 9324	IRON
2096	8539. 9998	8625. 2962	IRON
2097	8494. 3590	8586. 4936	IRON
2098	8506. 6440	8577. 8474	IRON
2099	8496. 6721	8528. 1814	IRON
2100	8560. 6713	8527. 8974	IRON
2101	8629. 0147	8595. 3123	IRON
2102	8629. 3386	8659. 3115	IRON
2103	8692. 8976	8595. 1889	IRON
2104	8693. 2216	8659. 1881	IRON
2105	8761. 5658	8727. 2434	IRON
2106	8825. 5658	8727. 2964	IRON
2107	8761. 4813	8829. 4678	IRON
2108	8642. 4007	8258. 1802	IRON
2109	8690. 0899	8295. 4898	IRON
2110	8741. 0124	8332. 2371	IRON
2111	8731. 1431	8274. 2800	IRON
2112	8720. 8940	8254. 2705	IRON
2113	8693. 2047	8216. 9609	IRON
2114	8557. 7306	7931. 8646	IRON
2115	8558. 0545	7995. 8638	IRON
2116	8606. 2380	8015. 5369	IRON
2117	8651. 2632	7970. 0535	IRON
2118	8700. 3345	8108. 6855	IRON
2119	8745. 3597	8063. 2021	IRON
2120	8790. 8430	8108. 2273	IRON
2121	8760. 6488	8026. 0687	IRON
2122	8824. 6488	8026. 1217	IRON

PT #	NORTHING	EASTING	DESC
2123	8761. 1824	7380. 8837	IRON
2124	8825. 1829	7380. 2875	IRON
2125	8956. 6619	7379. 0628	IRON
2126	6403. 5073	8536. 7755	SS MH
2127	6592. 4315	8535. 3596	SS MH
2128	6987. 4204	8532. 3991	SS MH
2129	7209. 1762	8530. 7371	SS MH
2130	7485. 2929	8528. 6676	SS MH
2131	7595. 1093	8668. 0633	SS MH
2132	7775. 1311	8467. 1640	SS MH
2133	7966. 5116	8253. 5887	SS MH
2134	8071. 5864	8136. 3282	SS MH
2135	8318. 1169	8135. 0802	SS MH
2136	8522. 6876	8134. 0446	SS MH
2137	8601. 1328	8211. 7194	SS MH
2138	8086. 9202	8458. 2347	SS MH
2139	8498. 3076	8456. 1721	SS MH
2140	8001. 7474	8544. 2943	SS MH
2141	8002. 7809	8748. 4211	SS MH
2142	8059. 2780	8804. 3991	SS MH
2143	8324. 0614	8803. 0587	SS MH
2144	8637. 0574	8801. 4742	SS MH
2145	6640. 9280	8467. 9942	SS MH
2146	6639. 0019	8211. 0014	SS MH
2147	6636. 0182	7812. 9180	SS MH
2148	6980. 0086	7810. 3398	SS MH
2149	6977. 7676	7511. 3482	SS MH
2150	6976. 9432	7401. 3513	SS MH
2151	6981. 1103	7357. 3357	SS MH
2152	7378. 7726	7508. 3427	SS MH
2153	7379. 4846	7603. 3400	SS MH
2154	7756. 4740	7600. 5145	SS MH
2155	8061. 4703	7598. 2285	SS MH
2156	8365. 4627	7595. 9501	SS MH
2157	6985. 8315	8320. 4051	SS MH
2158	6983. 5599	8017. 3190	SS MH
2159	7382. 8221	8317. 8793	SS MH
2160	7450. 5418	8316. 9221	SS MH
2161	7542. 5024	8814. 2566	SS MH
2162	7321. 0151	8076. 7915	SS MH
2163	7319. 0140	7809. 7990	SS MH
2164	7189. 0177	7810. 7883	SS MH
2165	7657. 0045	7807. 2658	SS MH
2166	7802. 0005	7806. 1791	SS MH
2167	7861. 9149	7794. 5441	SS MH
2168	8263. 9392	7792. 5090	SS MH
2169	8624. 8434	7790. 6820	SS MH
2170	8762. 7620	7897. 1915	SS MH
2171	7658. 8946	8059. 4438	SS MH
2172	7779. 2889	8167. 3267	SS MH
2173	8625. 1037	7475. 9175	SS MH
2174	8950. 7864	8467. 3565	SS MH
2175	8951. 0438	8147. 3566	SS MH
2176	8951. 3690	7743. 1914	SS MH
2177	8951. 5403	7530. 1915	SS MH
2178	8559. 3634	8467. 0319	SS MH
2179	8888. 3858	8147. 2551	SS MH
2180	8770. 7006	8125. 7318	SS MH

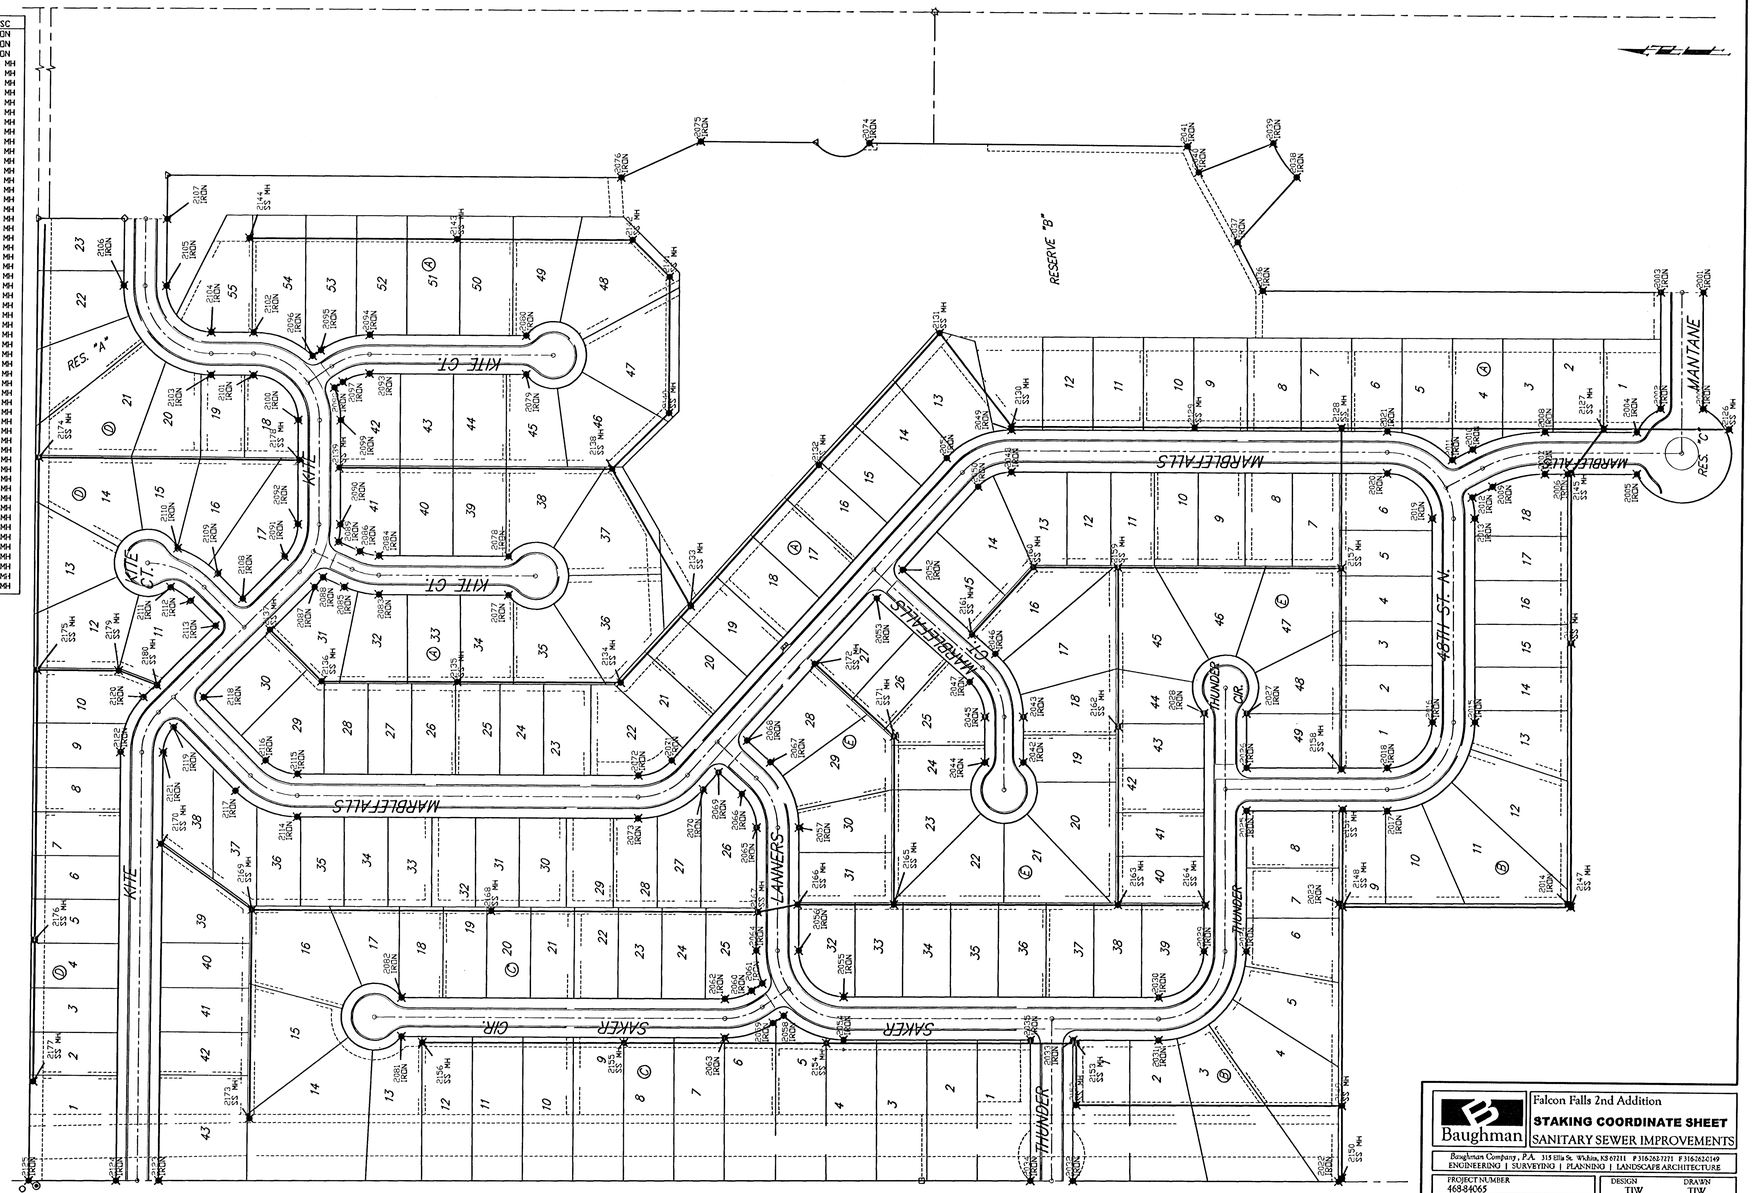

Falcon Falls 2nd Addition

STAKING COORDINATE SHEET

SANITARY SEWER IMPROVEMENTS

Baughman

Baughman Company, P.A. 315 Ella St. Wichita, KS 67211 P 316.262.2771 F 316.262.2149
ENGINEERING | SURVEYING | PLANNING | LANDSCAPE ARCHITECTURE

PROJECT NUMBER 468-84065

REVISIONS

DESIGN TJW | DRAWN TJW

APPROVED AEG | DATE 10/05/05

SCALE

SHEET 31 OF 32

F:\STAKE\Falcon Falls 2nd\base.dwg 05-08-E344