BENCHMARKS:
BM #1: COW Disc in top of curb adjacent to the fire hydrant at the SW corner of Yosemite and Lamp Cir.
Elev. = 146.73 (City Datum)


BM #2: COW Disc in top of curb adjacent to the fire hydrant on the west side of Westgate along the southwesterly line of Lot 13, Block B, Southern Ridge Addition.
Elev. = 144.10 (City Datum)

SEWER SERVICE TABLE

NUMBER	TYPE	LOCATION LOT NO.	LOCATION BLOCK NO.	LOCATION LINE NO.	STATION \ DIRECTION	FOR INFORMATION ONLY APPROXIMATE LENGTH 4" PIPE VERTICAL	FOR INFORMATION ONLY APPROXIMATE LENGTH 4" PIPE HORIZONTAL	Distance From Upstream MH	Distance From Downstream MH
K12	8" X 4" Tee	8	A	3	7+29/Rt.	2.5'	1.3'	63.00	182.3


NOTE: Vertical Riser Pipe shall be extended to 2' minimum above ground water elevation and 4' maximum below proposed ground elevation.

Scale: 1" = 40' Horizontal
1" = 5' Vertical
• = Iron

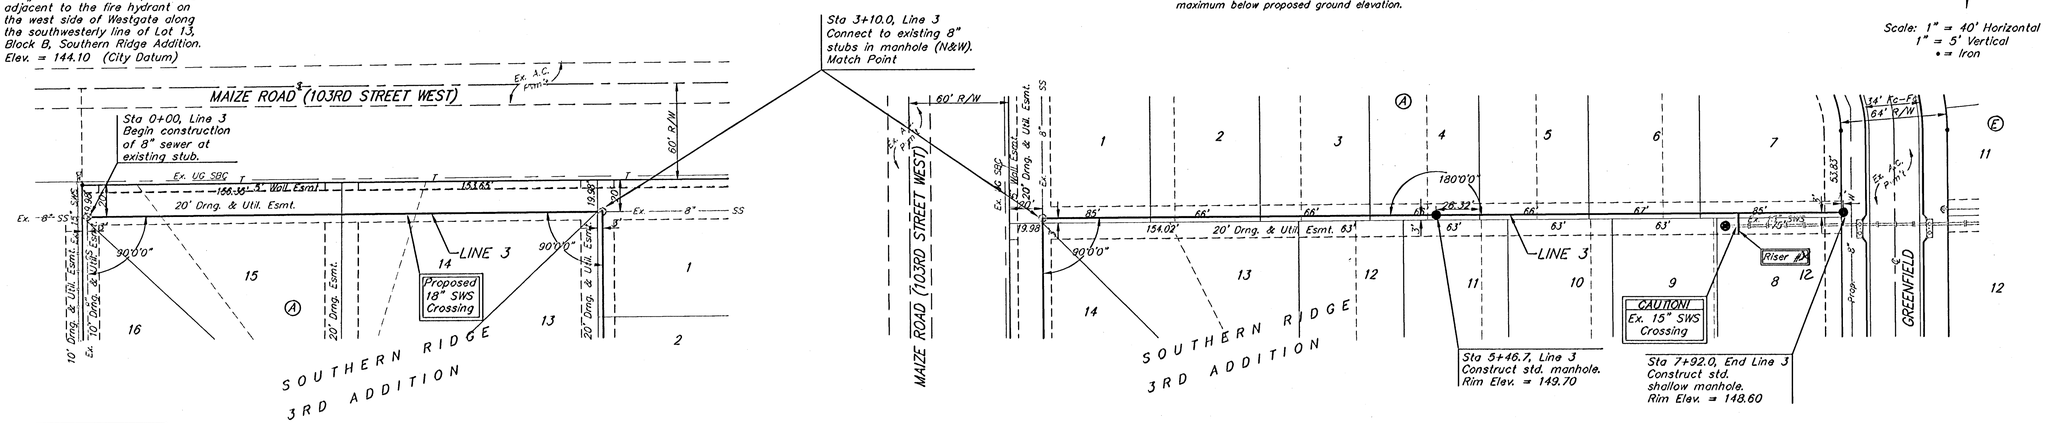

Contractor to verify elevation & location of existing sanitary sewer stub prior to contruction.

Lot Line – Current Southern Ridge 3rd Add.
Lot Line – Future Southern Ridge 4th Add.

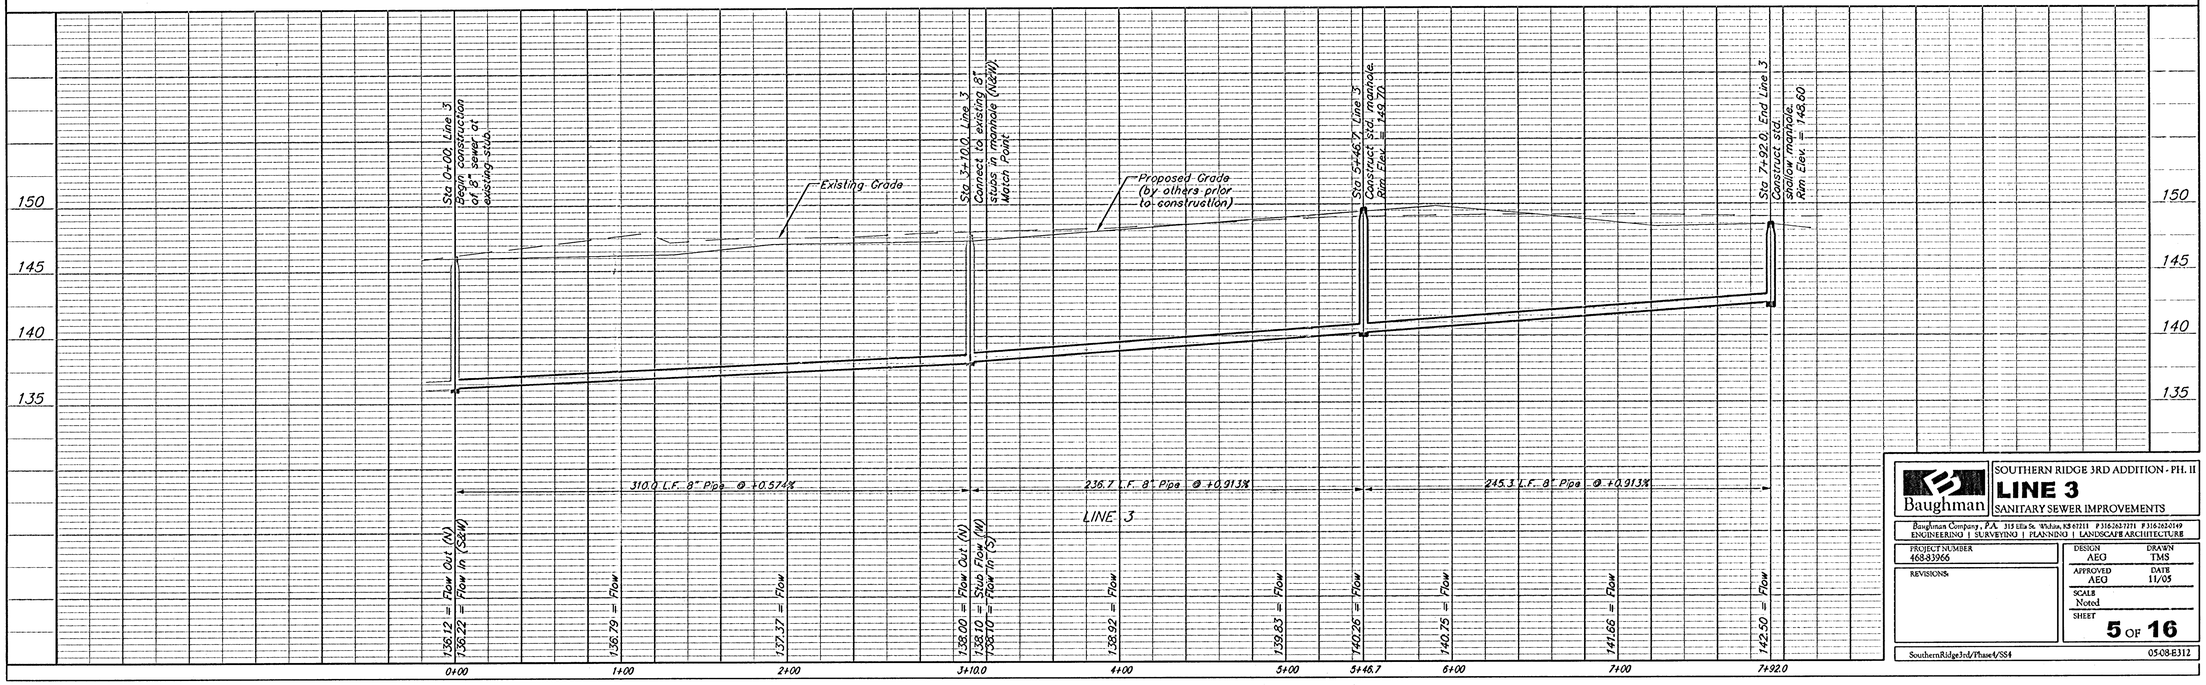

Baughman

SOUTHERN RIDGE 3RD ADDITION - PH. II
LINE 3
SANITARY SEWER IMPROVEMENTS

Baughman Company, P.A. 315 Ellis St. Wichita, KS 67211 P 316.263.7771 F 316.263.0149
ENGINEERING | SURVEYING | PLANNING | LANDSCAPE ARCHITECTURE

PROJECT NUMBER 468-83966
REVISIONS:
DESIGN AEO
DRAWN TMS
APPROVED AEO
DATE 11/05
SCALE Noted
SHEET 5 OF 16

SouthernRidgeIrd/Phase4/SS4
0508-E312