CURVE TABLE

Δ = 59°46'42" R = 150.00' T = 86.22' L = 156.50' LC = 149.50'

CURVE DATA BASED ON CENTERLINE Δ /2 = 29°53'21"

CHORD LENGTH

STATION	ARC	8'Off LtCb	8'Off RtCb	DEFLECTION	TOTAL DEFLECTION
2+50.29	–	–	–	00°00'00"	00°00'00"
2+75.00	24.71'	28.30'	21.06'	04°43'09"	04°43'09"
2+89.31	14.31'	16.40'	12.21'	02°43'59"	07°27'08"
3+00.00	10.69'	12.26'	9.12'	02°02'30"	09°29'38"
3+17.19	17.19'	–	14.66'	03°16'59"	12°46'37"
3+25.00	7.81'	8.95'	6.66'	01°29'30"	14°16'07"
3+45.07	20.07'	23.00'	17.11'	03°49'59"	18°06'06"
3+50.00	4.93'	5.65'	4.21'	00°56'30"	19°02'36"
3+75.00	25.00'	28.63'	21.31'	04°46'29"	23°49'04"
4+00.00	25.00'	28.63'	21.31'	04°46'29"	28°35'33"
4+06.79	6.79'	7.78'	5.79'	01°17'48"	29°53'21"
				Def/Ft =11.45916 Min.	

CURVE TABLE

Δ = 13°02'22" R = 300.00' T = 34.29' L = 68.27' LC = 68.13'

CURVE DATA BASED ON CENTERLINE Δ /2 = 06°31'11"

CHORD LENGTH

STATION	ARC	8'Off LtCb	8'Off RtCb	DEFLECTION	TOTAL DEFLECTION
10+36.38	–	–	–	00°00'00"	00°00'00"
10+50.00	13.62'	14.62'	12.62'	01°18'02"	01°18'02"
10+75.00	25.00'	26.83'	23.16'	02°23'14"	03°41'17"
11+00.00	25.00'	26.83'	23.16'	02°23'14"	06°04'31"
11+04.65	4.65'	5.00'	4.31'	00°26'40"	06°31'11"
				Def/Ft = 5.72958 Min.	

FOX RIDGE ADDITION

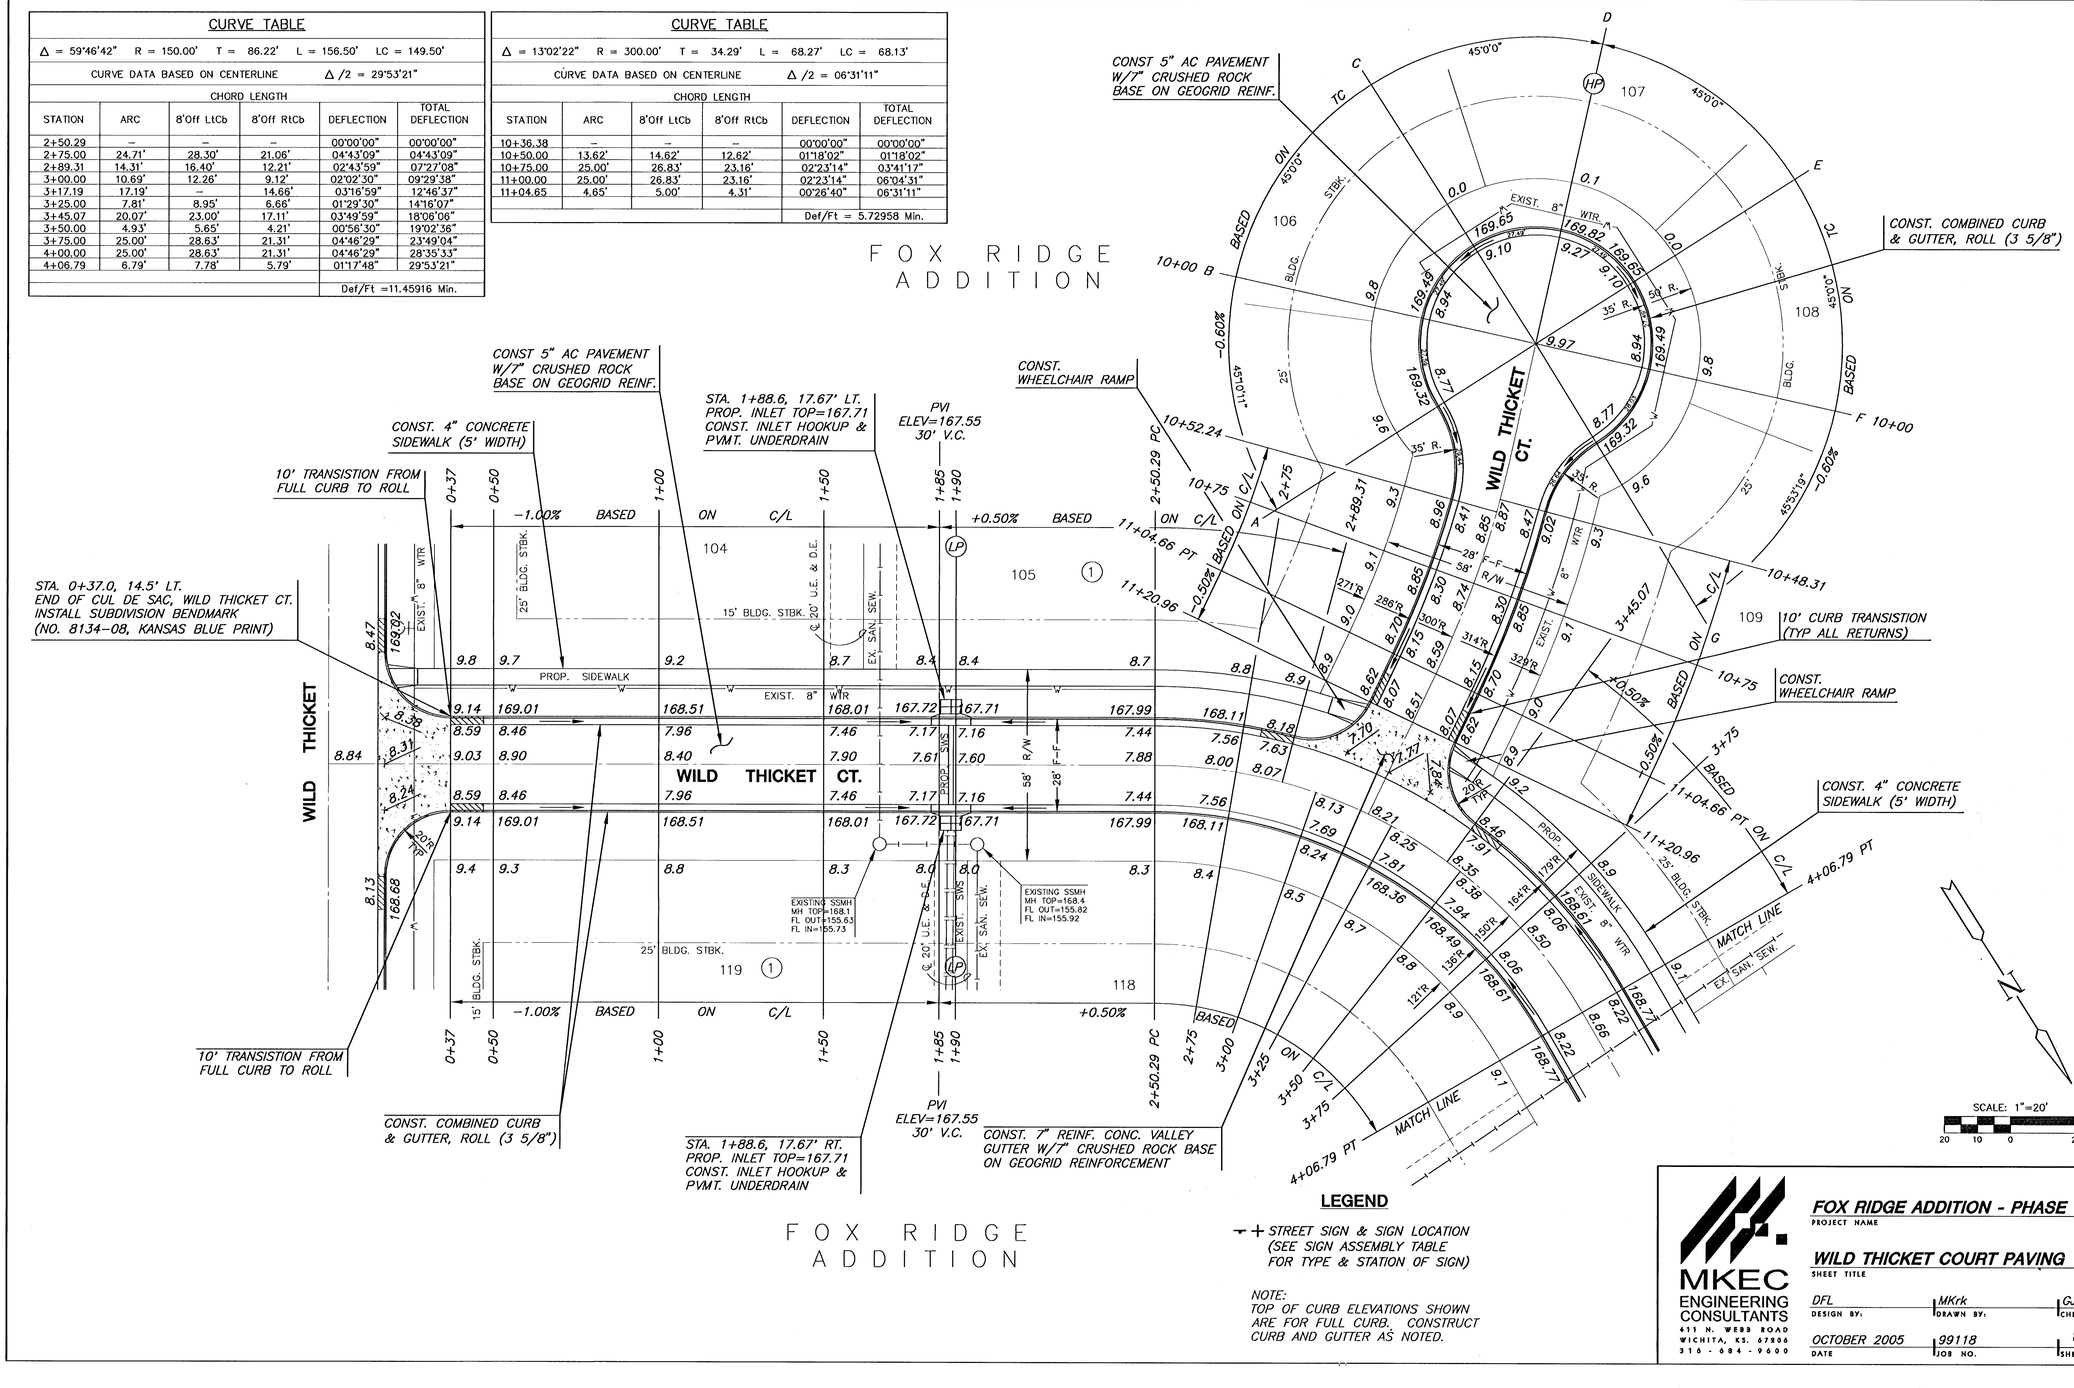

FOX RIDGE ADDITION

LEGEND

+ STREET SIGN & SIGN LOCATION (SEE SIGN ASSEMBLY TABLE FOR TYPE & STATION OF SIGN)

NOTE:
TOP OF CURB ELEVATIONS SHOWN ARE FOR FULL CURB. CONSTRUCT CURB AND GUTTER AS NOTED.

MKEC ENGINEERING CONSULTANTS
411 N. WEBB ROAD
WICHITA, KS. 67206
316 - 684 - 9600

FOX RIDGE ADDITION - PHASE 13 - PART 2
PROJECT NAME

WILD THICKET COURT PAVING
SHEET TITLE

DFL	MKrk	GJA
DESIGN BY:	DRAWN BY:	CHECKED BY:
OCTOBER 2005	99118	8 / 29
DATE	JOB NO.	SHEET/OF

G:\JOBS\99118\DWG\PAVING\3 PART2\99118E2.DWG