
FOX RIDGE ADDITION
PHASE 13, PART 2 PAVING PLANS
CROSS SECTIONS

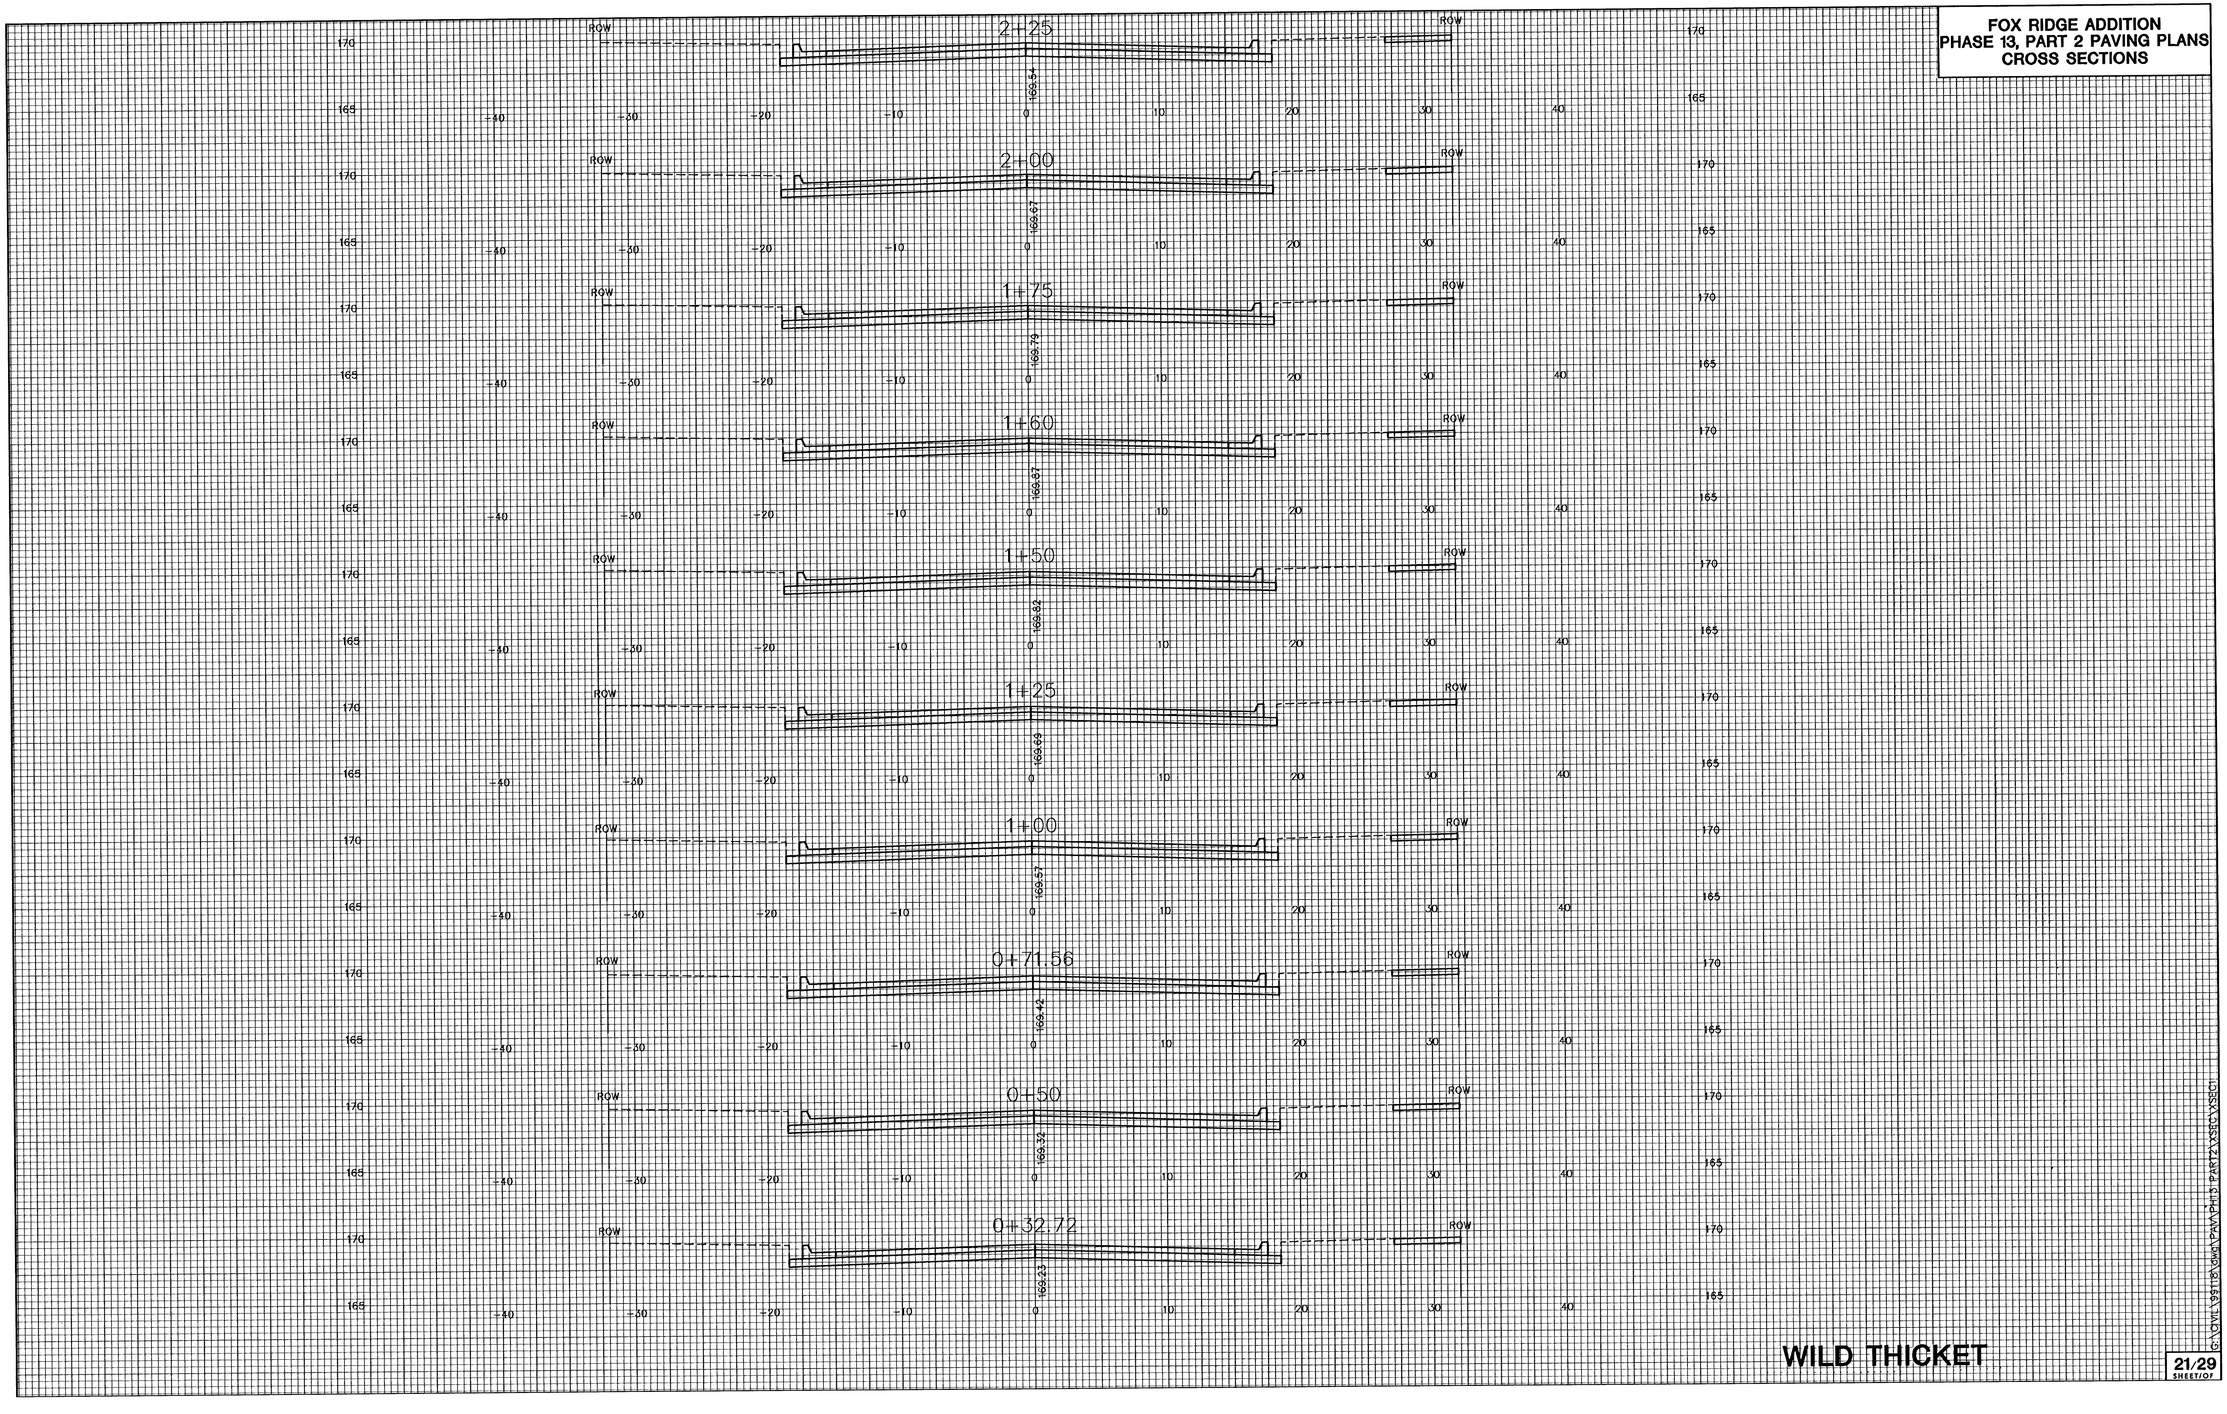

WILD THICKET

C:\DWT\1961\DWG\PAVING\P13 PART2\XSECTIONS.DWG