
FOX RIDGE ADDITION
PHASE 13, PART 2 PAVING PLANS
CROSS SECTIONS

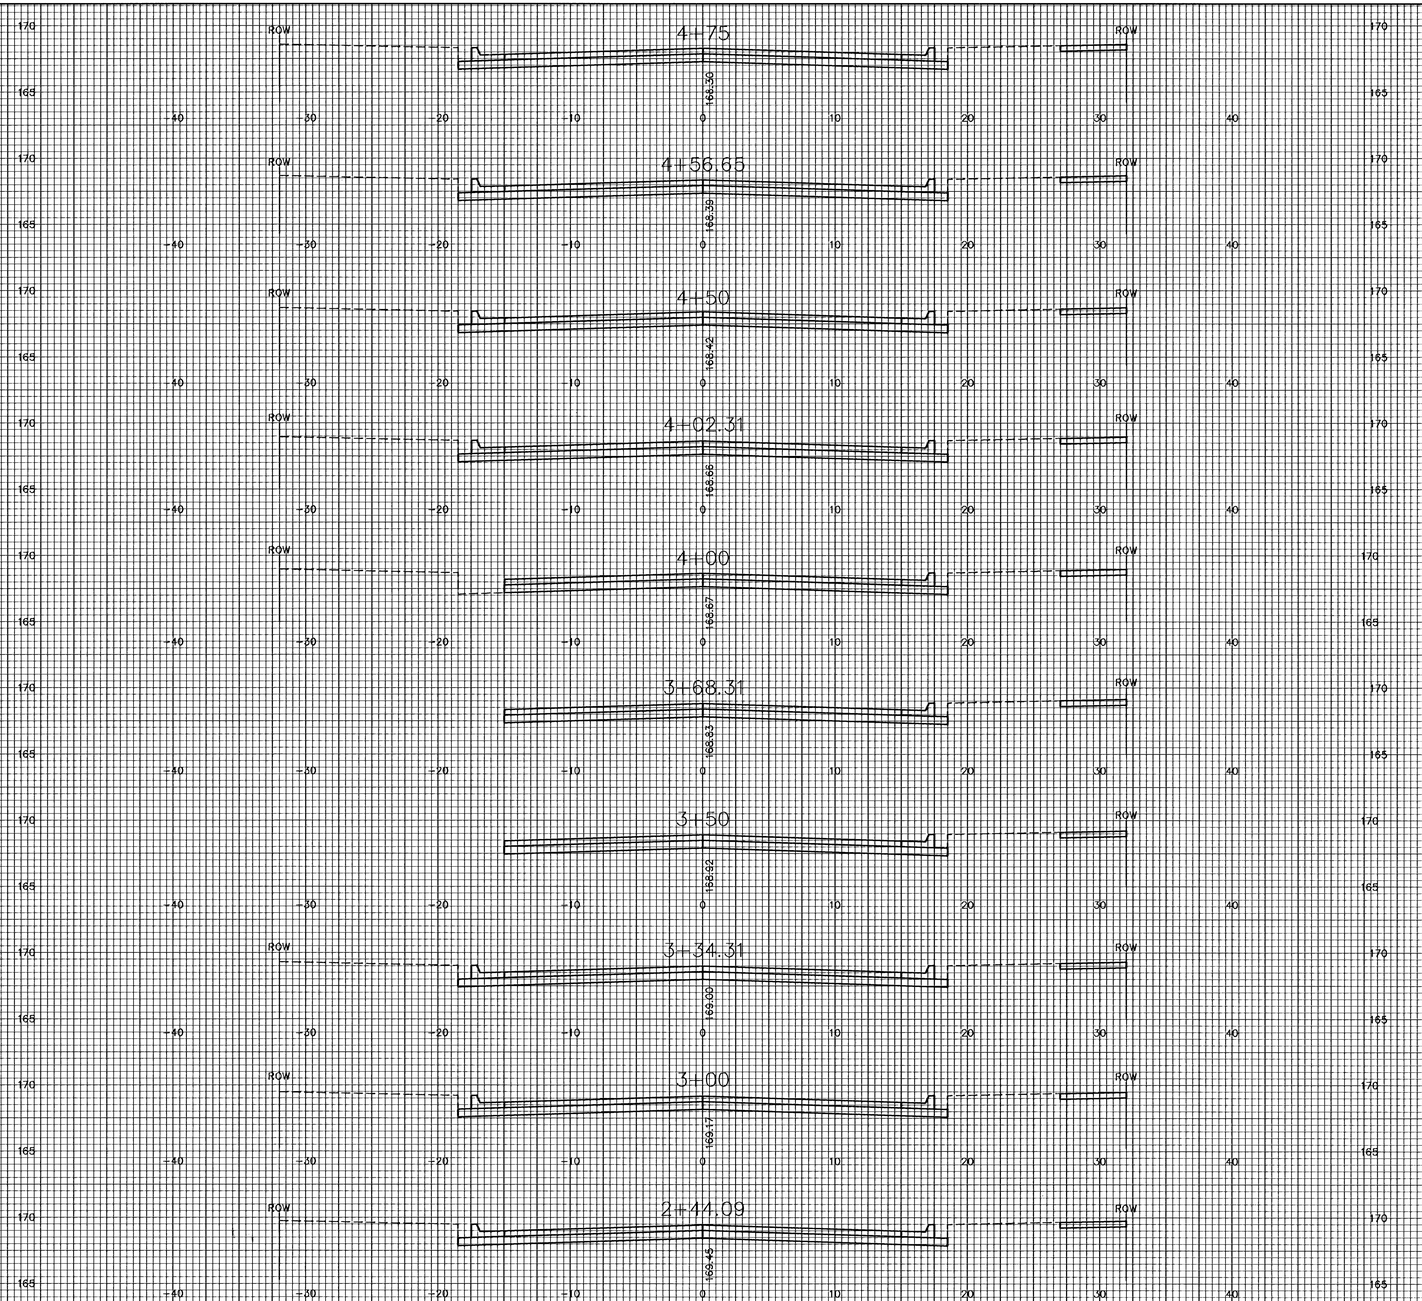

WILD THICKET

C:\CIVIL 3D\FILES\WORKZONE\FOX RIDGE\PHASE 13\PART 2\XSECTS\XSECT2.DWG