
FOX RIDGE ADDITION
PHASE 13, PART 2 PAVING PLANS
CROSS SECTIONS

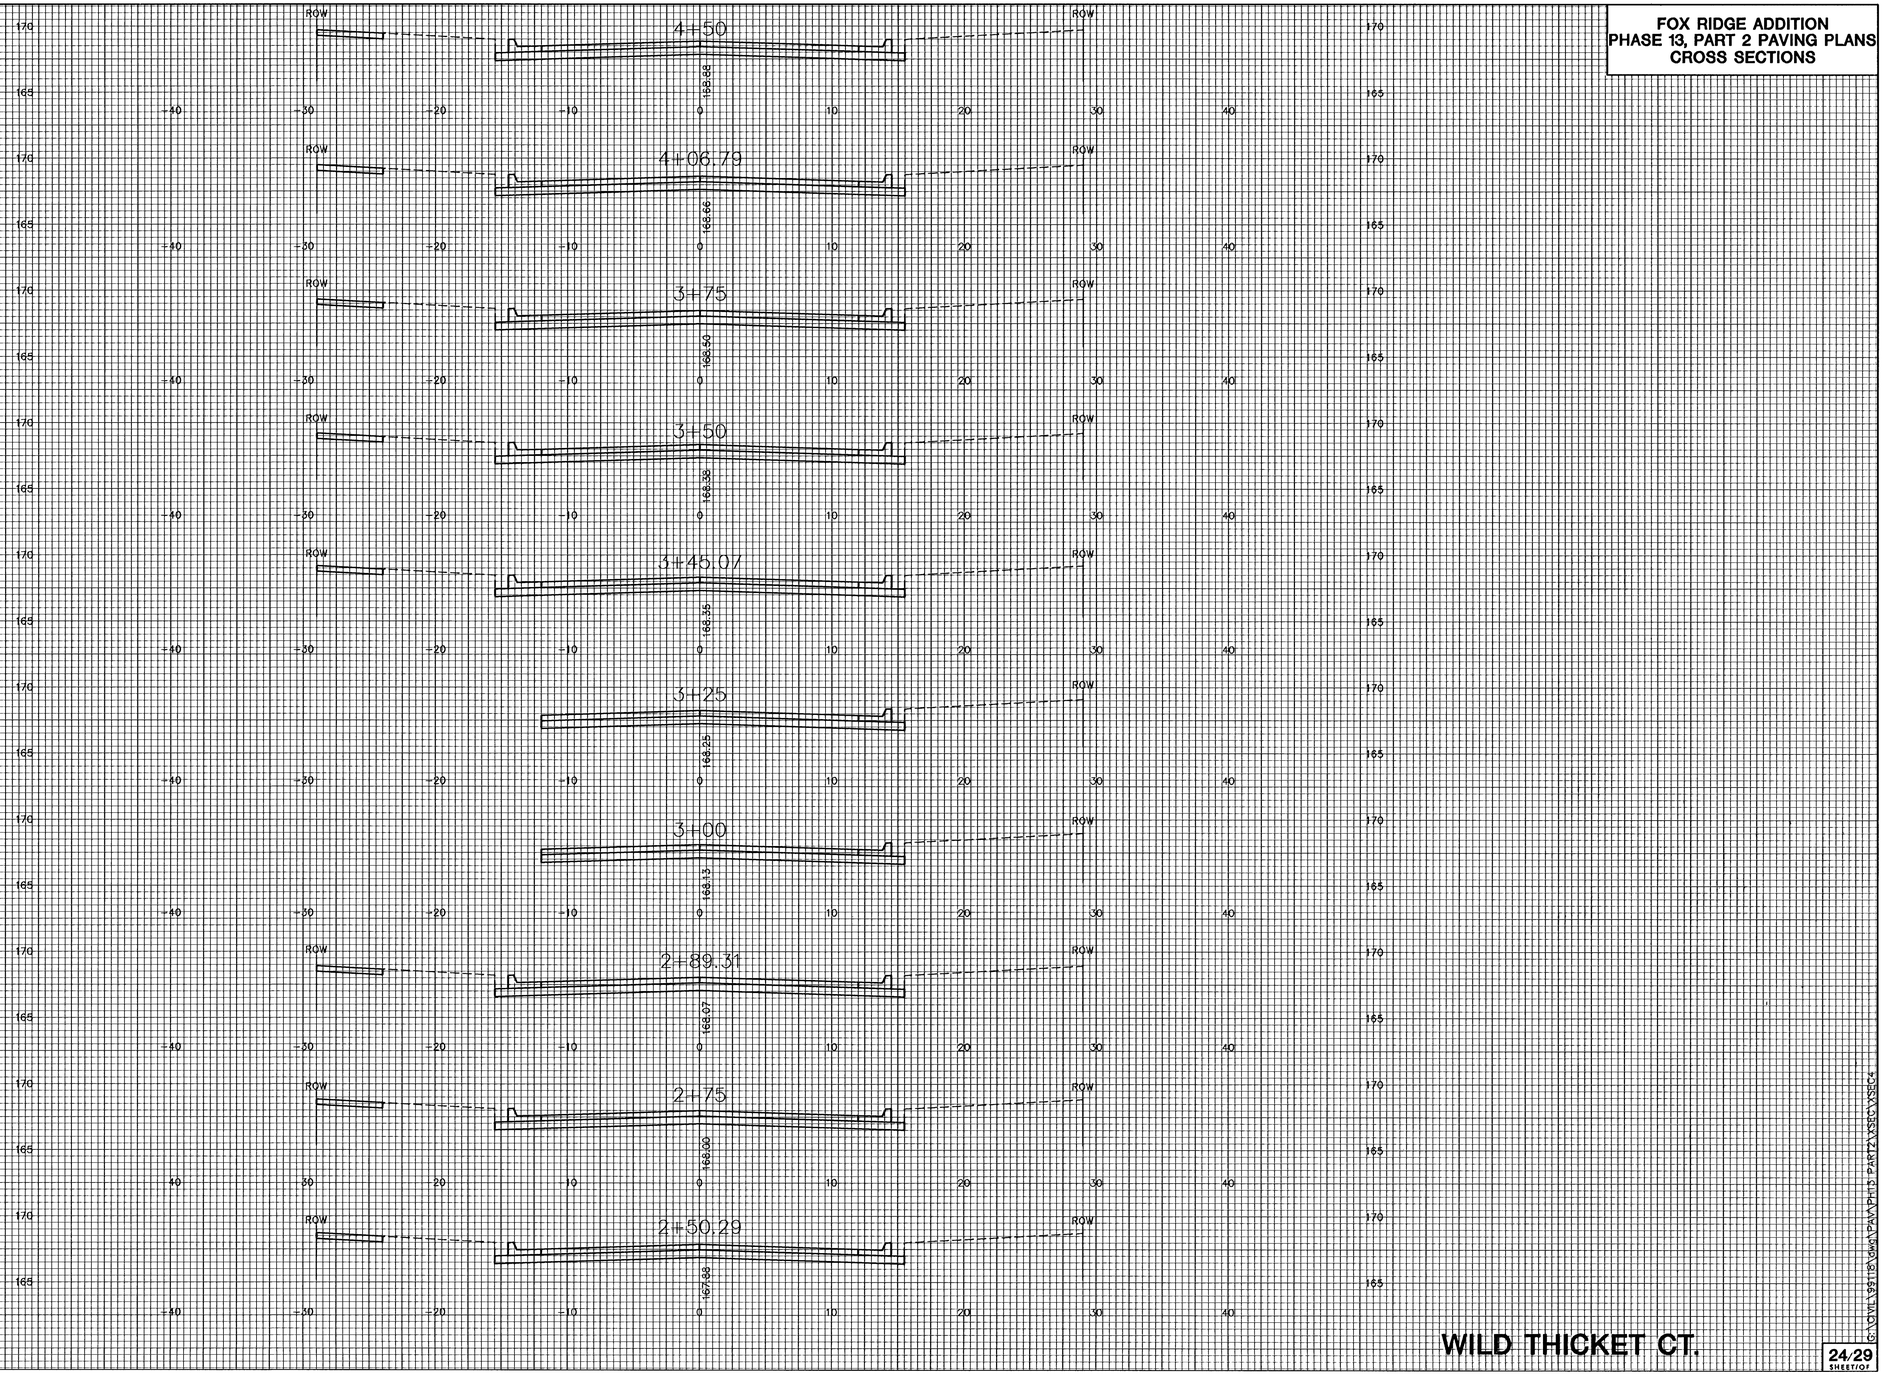

WILD THICKET CT.

C:\CIVIL\SITE\SWPPP\PHASE 5\PLAT\SHEETS\SHEET24.DWG