
FOX RIDGE ADDITION
PHASE 13, PART 2 PAVING PLANS
CROSS SECTIONS

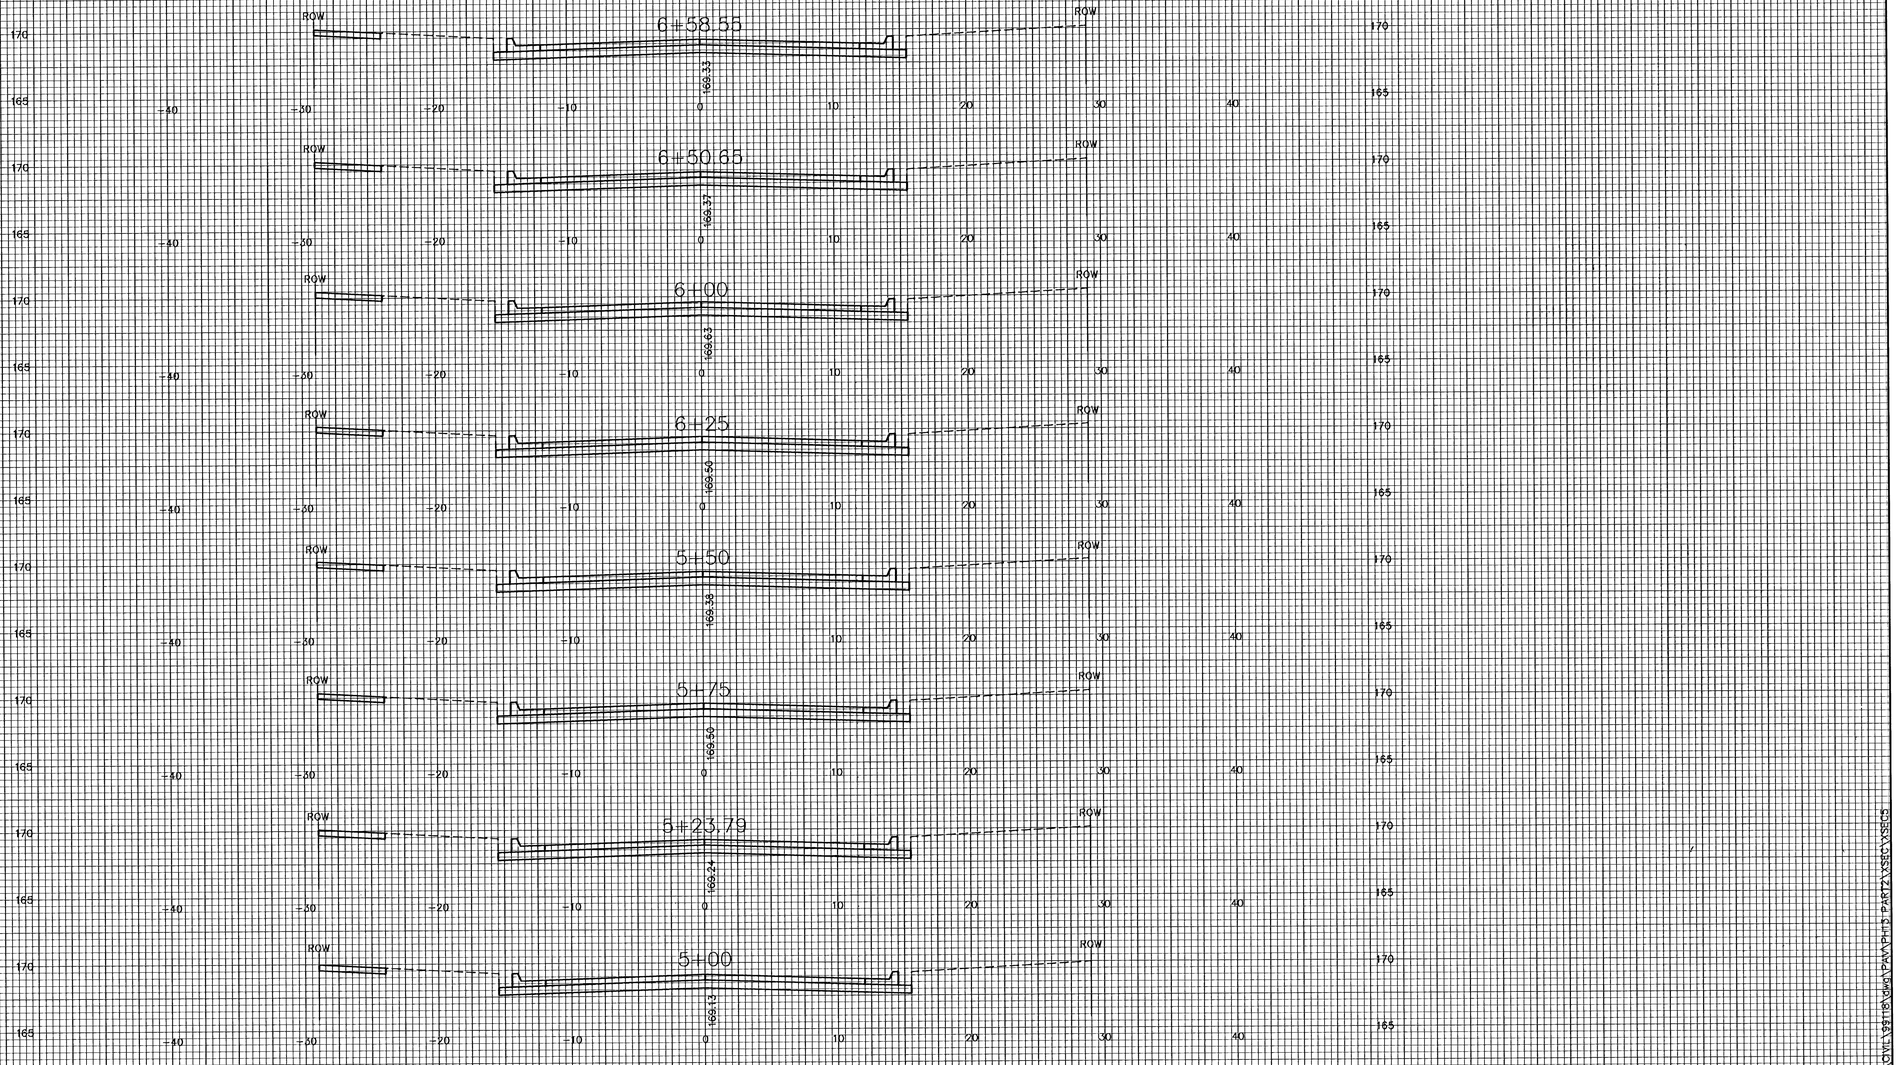

WILD THICKET CT.

G:\CIVIL\98116\DWG\PAVING\PHASE 13 PART 2\XSECTIONS.DWG