
BENCHMARK:
BM #1: C.O.W. disc in curb adjacent to fire hydrant near SE corner of Lot 18, Block B, Southern Ridge 2nd Addition. Elev. = 144.10 (City Datum)

BM #2: C.O.W. disc 44.0' S & 49.8' W of intersection of Pawnee & Maize Road. 12.0' E of fence and 65.0' SW of section corner Elev. = 132.12 (City Datum)

Scale: 1" = 20'
• = Iron

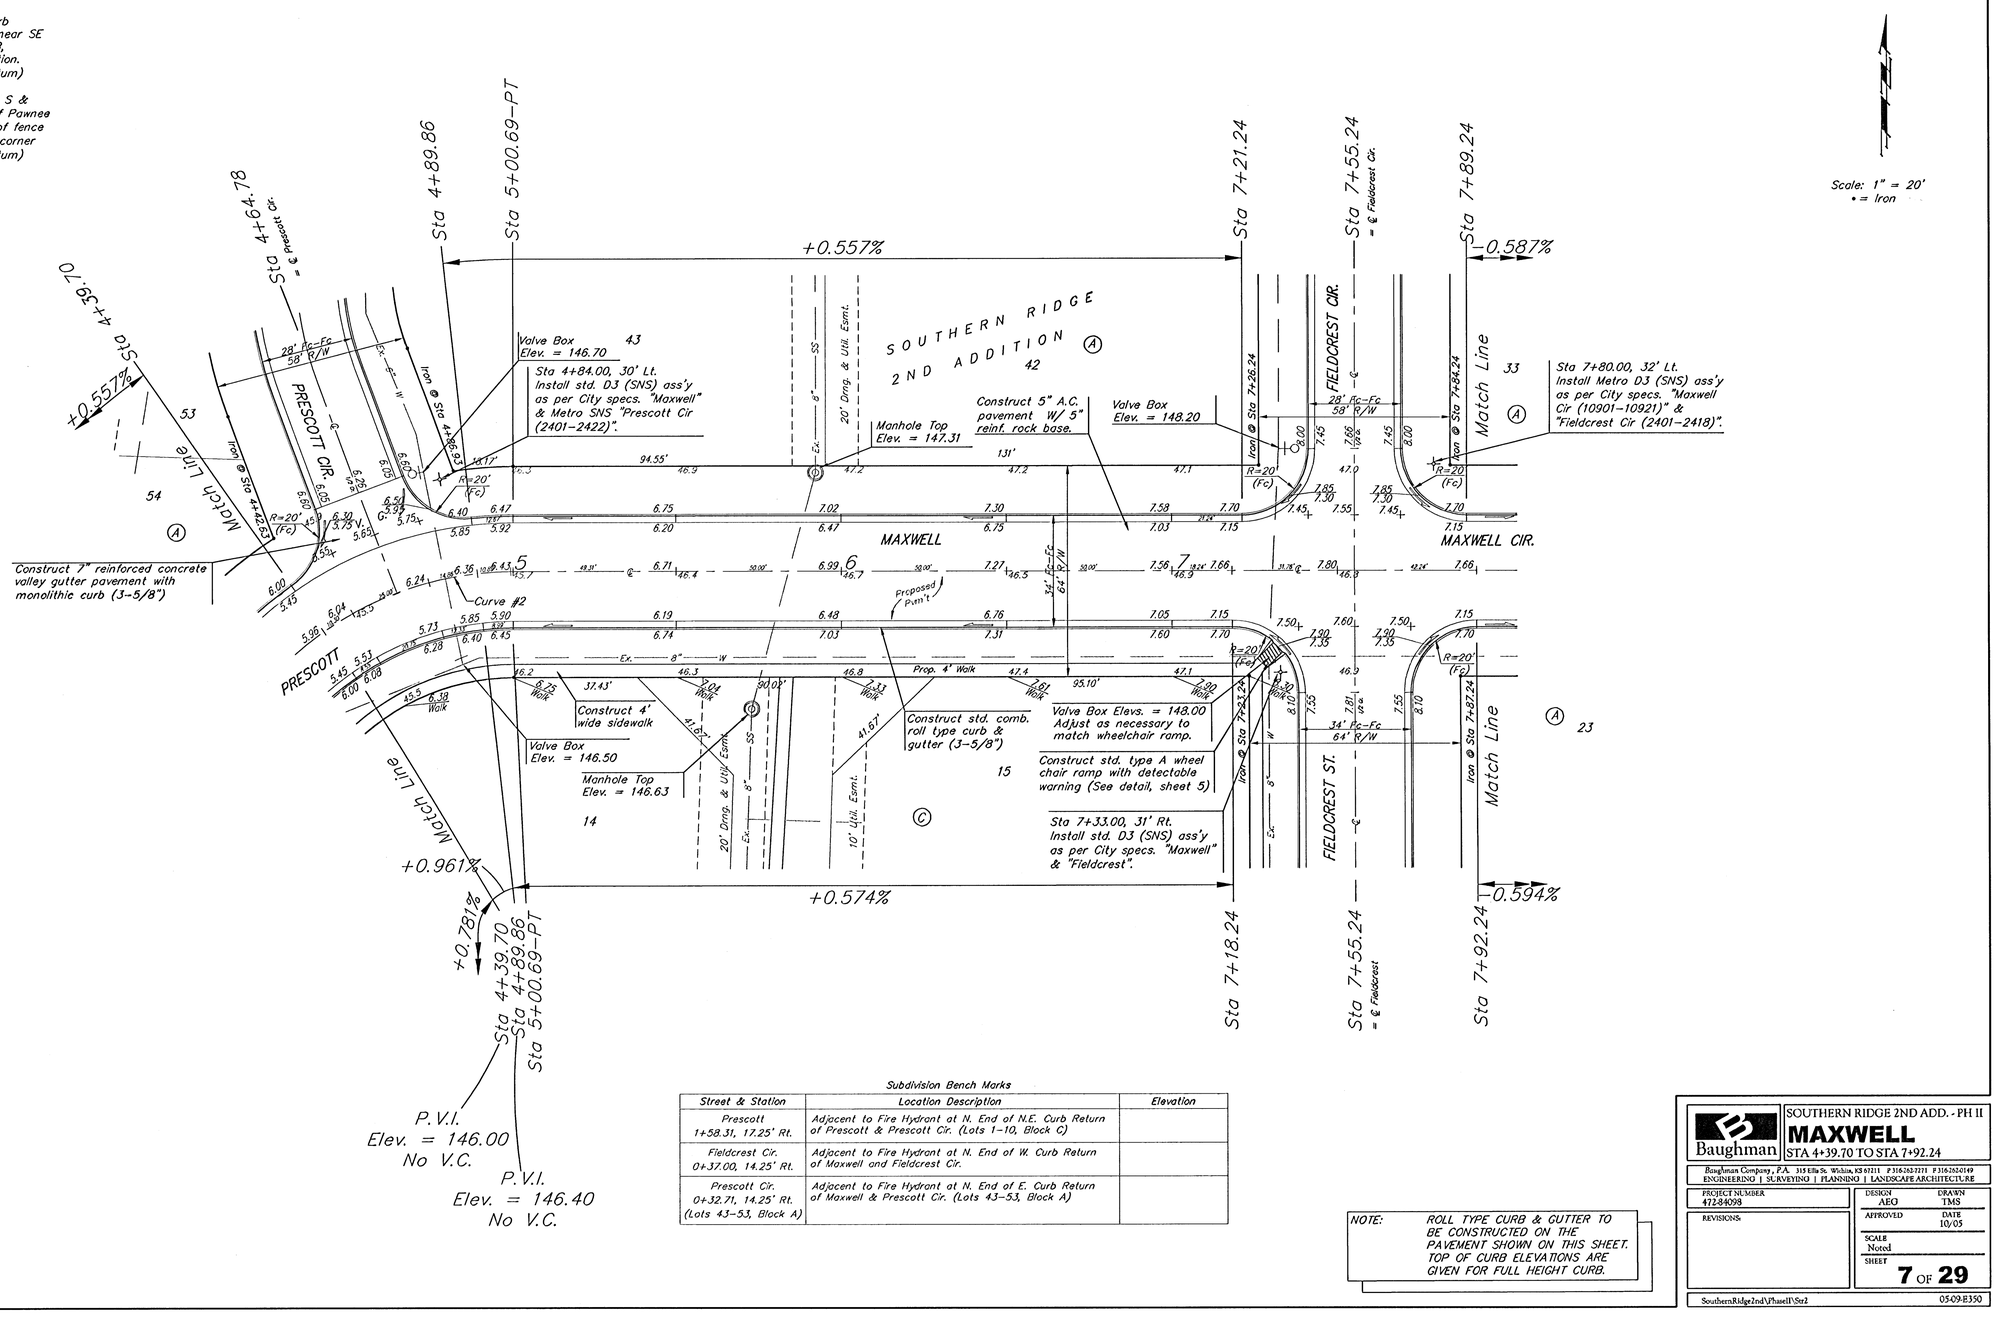

Subdivision Bench Marks

Street & Station	Location Description	Elevation
Prescott 1+58.31, 17.25' Rt.	Adjacent to Fire Hydrant at N. End of N.E. Curb Return of Prescott & Prescott Cir. (Lots 1–10, Block C)	
Fieldcrest Cir. 0+37.00, 14.25' Rt.	Adjacent to Fire Hydrant at N. End of W. Curb Return of Maxwell and Fieldcrest Cir.	
Prescott Cir. 0+32.71, 14.25' Rt. (Lots 43–53, Block A)	Adjacent to Fire Hydrant at N. End of E. Curb Return of Maxwell & Prescott Cir. (Lots 43–53, Block A)	

NOTE: ROLL TYPE CURB & GUTTER TO BE CONSTRUCTED ON THE PAVEMENT SHOWN ON THIS SHEET. TOP OF CURB ELEVATIONS ARE GIVEN FOR FULL HEIGHT CURB.

Baughman

SOUTHERN RIDGE 2ND ADD. - PH II
MAXWELL
STA 4+39.70 TO STA 7+92.24

Baughman Company, P.A. 315 Ella St. Wichita, KS 67211 P 316.262.2771 F 316.262.0149
ENGINEERING | SURVEYING | PLANNING | LANDSCAPE ARCHITECTURE

PROJECT NUMBER	DESIGN	DRAWN
412-84098	AEG	TMS
REVISIONS:	APPROVED	DATE 10/05
	SCALE Noted	
	SHEET **7** OF **29**	

SouthernRidge2nd\Phase II\Str2 0509-E350