

BENCHMARK:
BM #1: "□" Cut in middle of N headwall of RCBC on 21st St. North. 1004.3' W & 22.1' N of SE Cor., SE1/4, Sec. 2, T-27-S, R-2-E.
Elev. = 173.23 City Datum

BM #2: "□" Cut at the SE corner of the intersection of Castle Rock & Castle Rock Ct., Krug North Addition.
Elev. = 183.50 City Datum

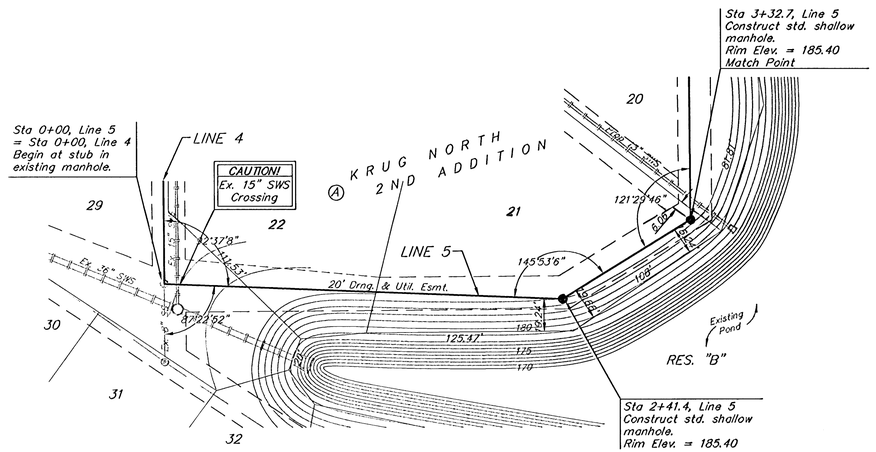


Scale: 1" = 40' Horizontal
1" = 5' Vertical
• = Iron

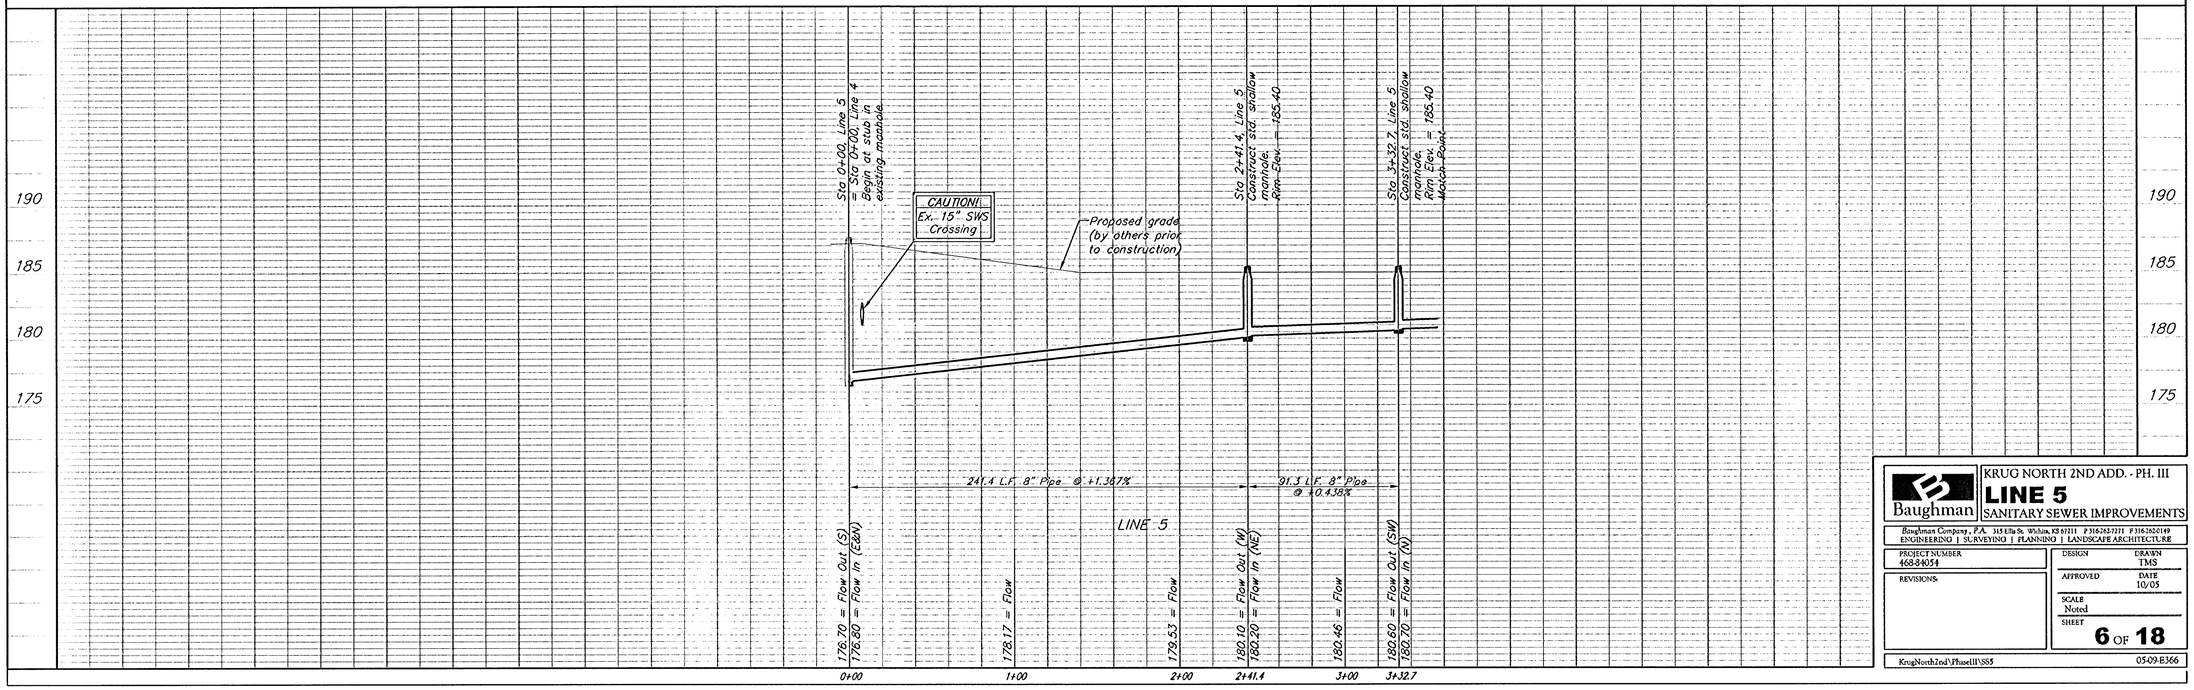


Baughman

KRUG NORTH 2ND ADD. - PH. III
**LINE 5**
SANITARY SEWER IMPROVEMENTS

Baughman Company, P.A. 315 Ellis St. Wichita KS 67211 P 316.263.7271 F 316.263.6749
ENGINEERING | SURVEYING | PLANNING | LANDSCAPE ARCHITECTURE

| PROJECT NUMBER | DESIGN | DRAWN |
|---|---|---|
| 468-84054 | | TMS |
| REVISIONS: | APPROVED | DATE 10/05 |
| | SCALE Noted | |
| | SHEET | 6 OF 18 |

KrugNorth2nd\PhaseIII\SS5 05-09-B366