BENCHMARKS:


BM #1: C.O.W. Disc top of Curb adjacent to FH between Lot's 10 & 11, Block C.

Elevation = 93.70 City Datum

BM #2: City of Wichita Disc adjacent to FH on NE Corner of Leonine & Angel.

Elevation = 92.29 City Datum

Scale: 1" = 20' Horizontal
1" = 5' Vertical
• = Iron

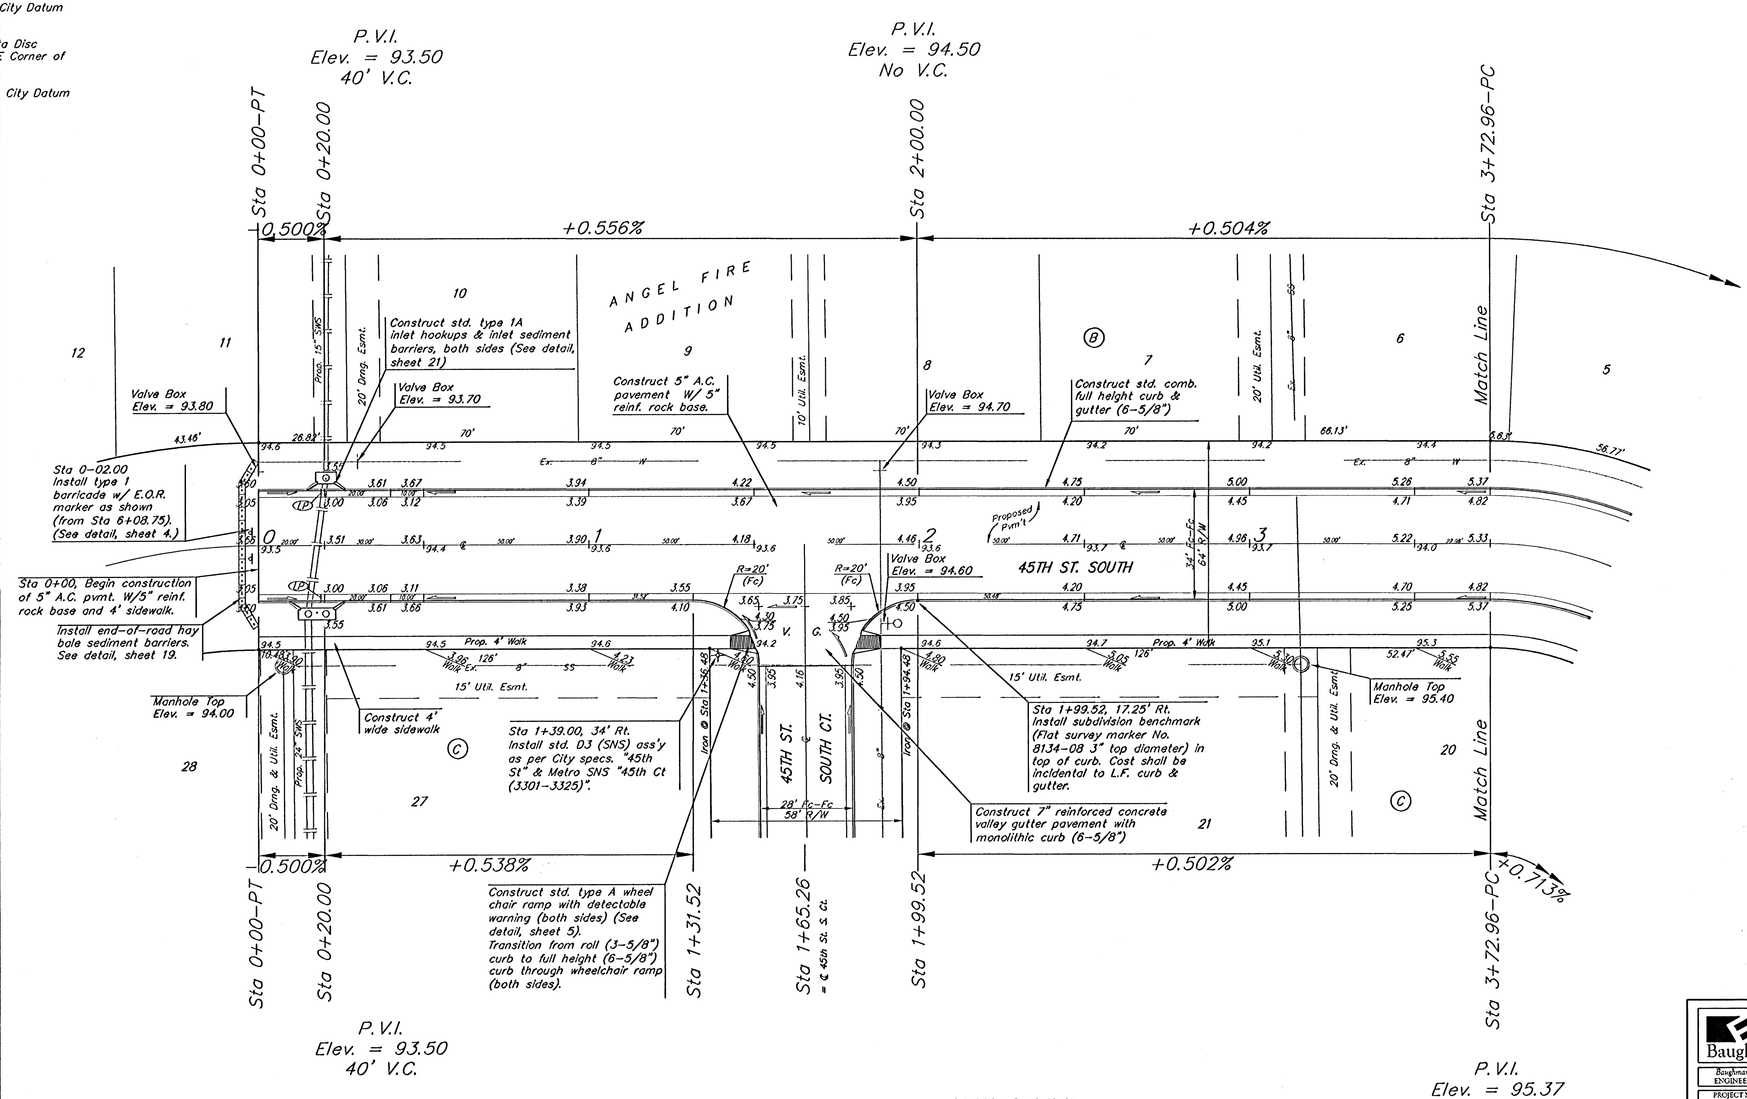

Subdivision Bench Marks

Street & Station	Location Description	Elevation
45th St. South 1+99.52, 17.25' Rt.	Adjacent to Fire Hydrant at E. End of E. Curb Return of 45th St. South & 45th St. South Ct.	

Baughman

ANGEL FIRE ADDITION - PHASE IV

45TH ST. SOUTH

STA 0+00 TO STA 3+72.96

Baughman Company, P.A. 315 Ella St. Wichita, KS 67211 P 3162632371 F 3162632149
ENGINEERING | SURVEYING | PLANNING | LANDSCAPE ARCHITECTURE

PROJECT NUMBER	DESIGN	DRAWN
47284126		TMS
REVISIONS	APPROVED	DATE 02/05
	SCALE Noted	
	SHEET **6** OF **24**	

AngelFire/Sq1 0407-E968