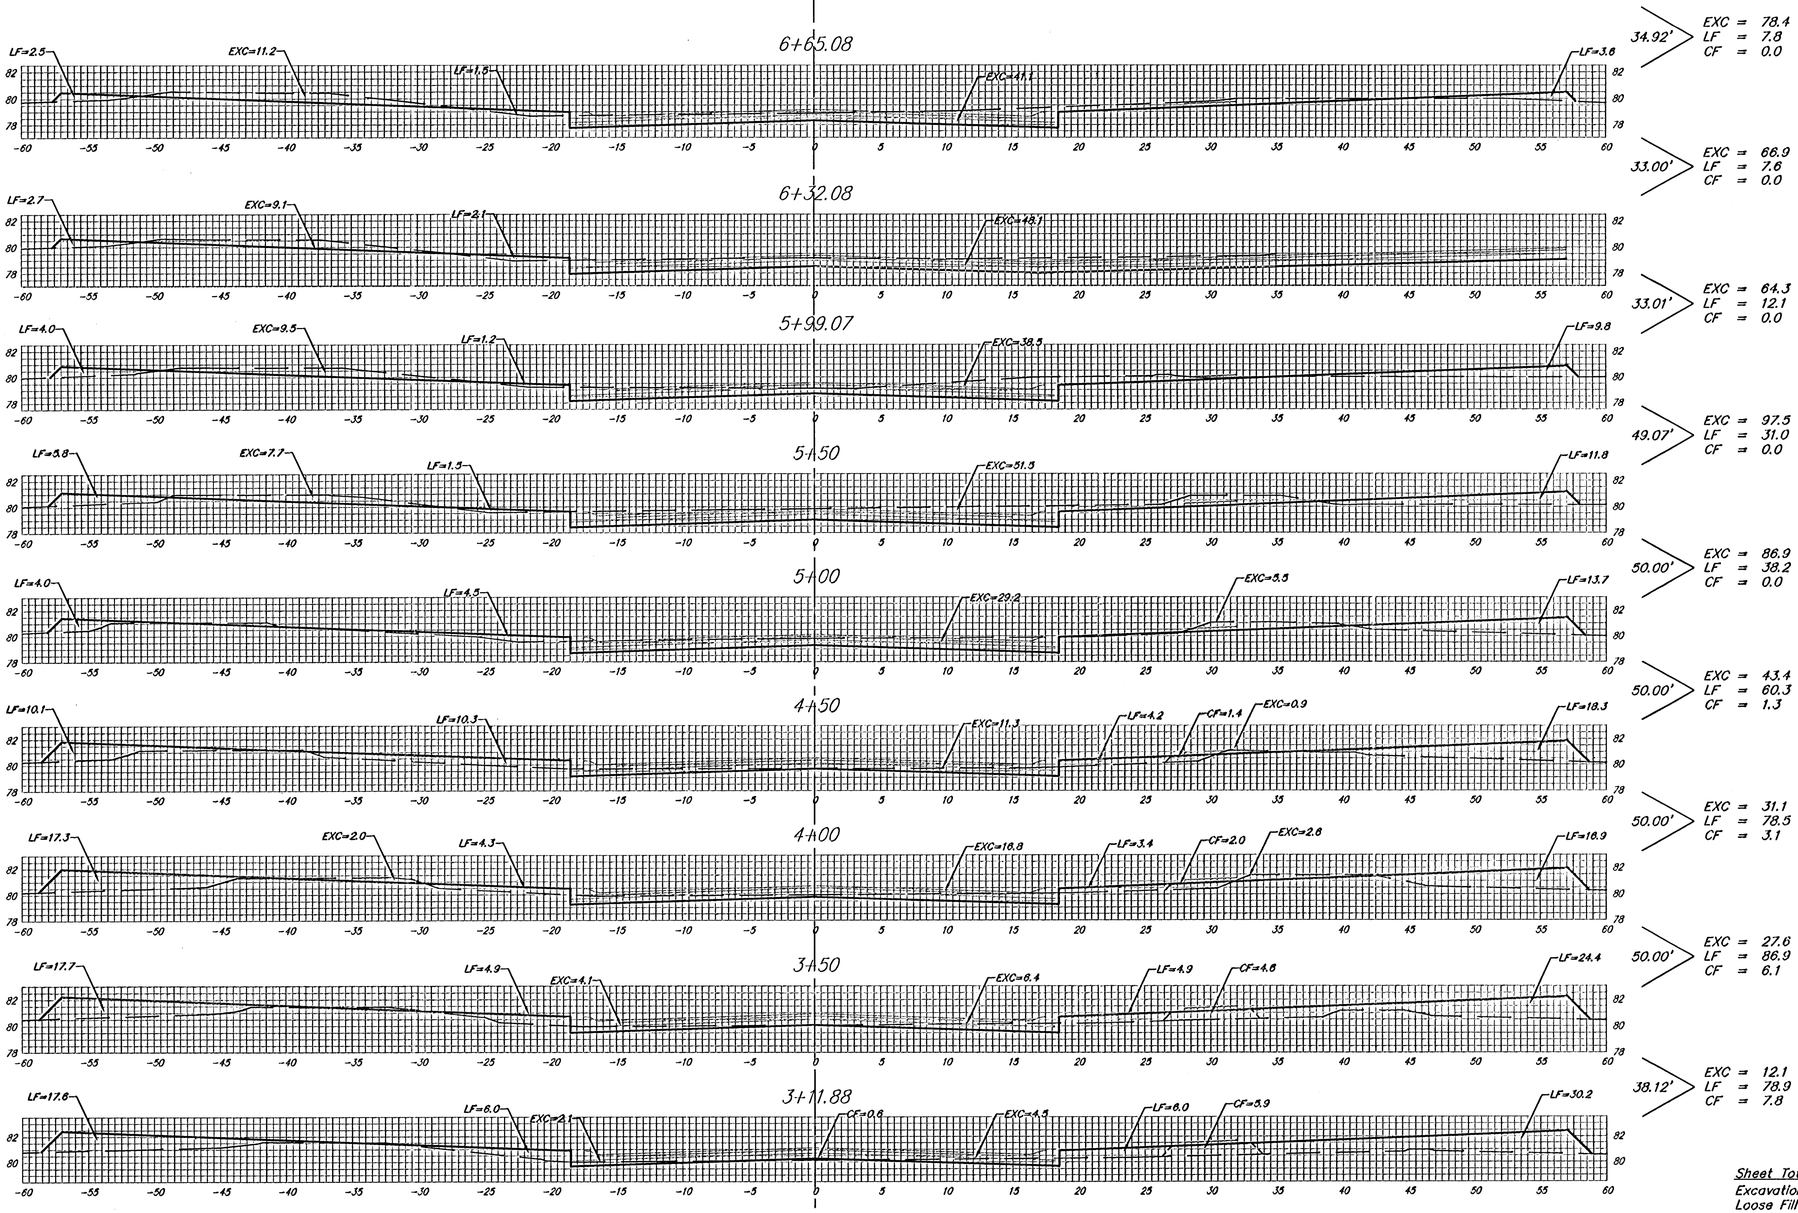


Sheet Totals:

Excavation	=	508.2 C.Y.
Loose Fill	=	401.3 C.Y.
Compacted Fill	=	18.3 C.Y.

PATTIE ℄

Baughman Company, P.A. 315 Ella St. Wichita, KS 67211 P 316-263-3211 F 316-263-4014
ENGINEERING | SURVEYING | PLANNING | LANDSCAPE ARCHITECTURE

PROJECT NUMBER 472-83867

SHEET 19 OF 28

Rivendale/Phase2/XS1

05-01-E138