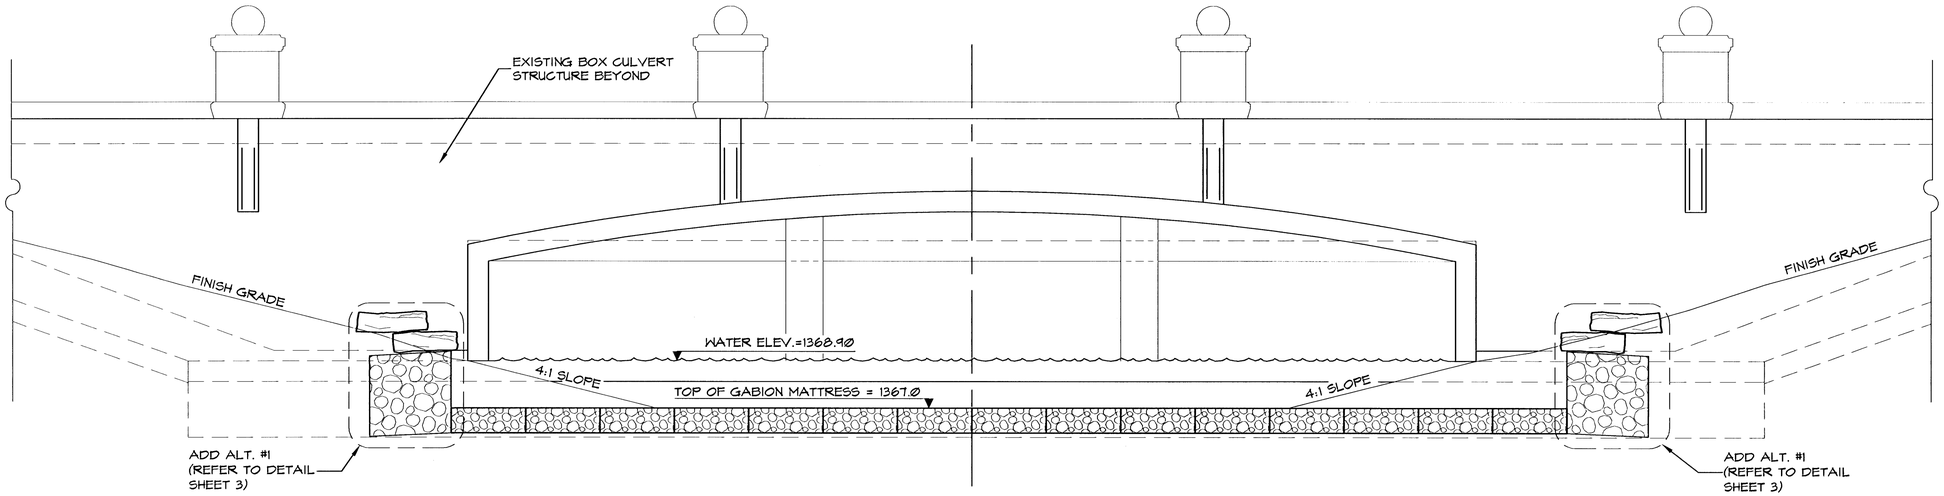


ELEVATION: GABION MATTRESS LAYOUT

SCALE: 3/16" = 1'-0"

H:\CIVIL\02014\DWG\lakes\Seawall\North Seawall\SWALLDT1.DWG 07/28/2005 04:08:22 PM CST

MKEC
ENGINEERING
CONSULTANTS
411 N. WEBB ROAD
WICHITA, KS. 67206
316 - 684 - 9600

WATERFRONT ADDITION
PROJECT NAME

GABION MATTRESS ELEVATION
SHEET TITLE

DBG	DBG	JAG
DESIGN BY:	DRAWN BY:	CHECKED BY:
JULY 2005	02014	5 / 11
DATE	JOB NO.	SHEET/OF