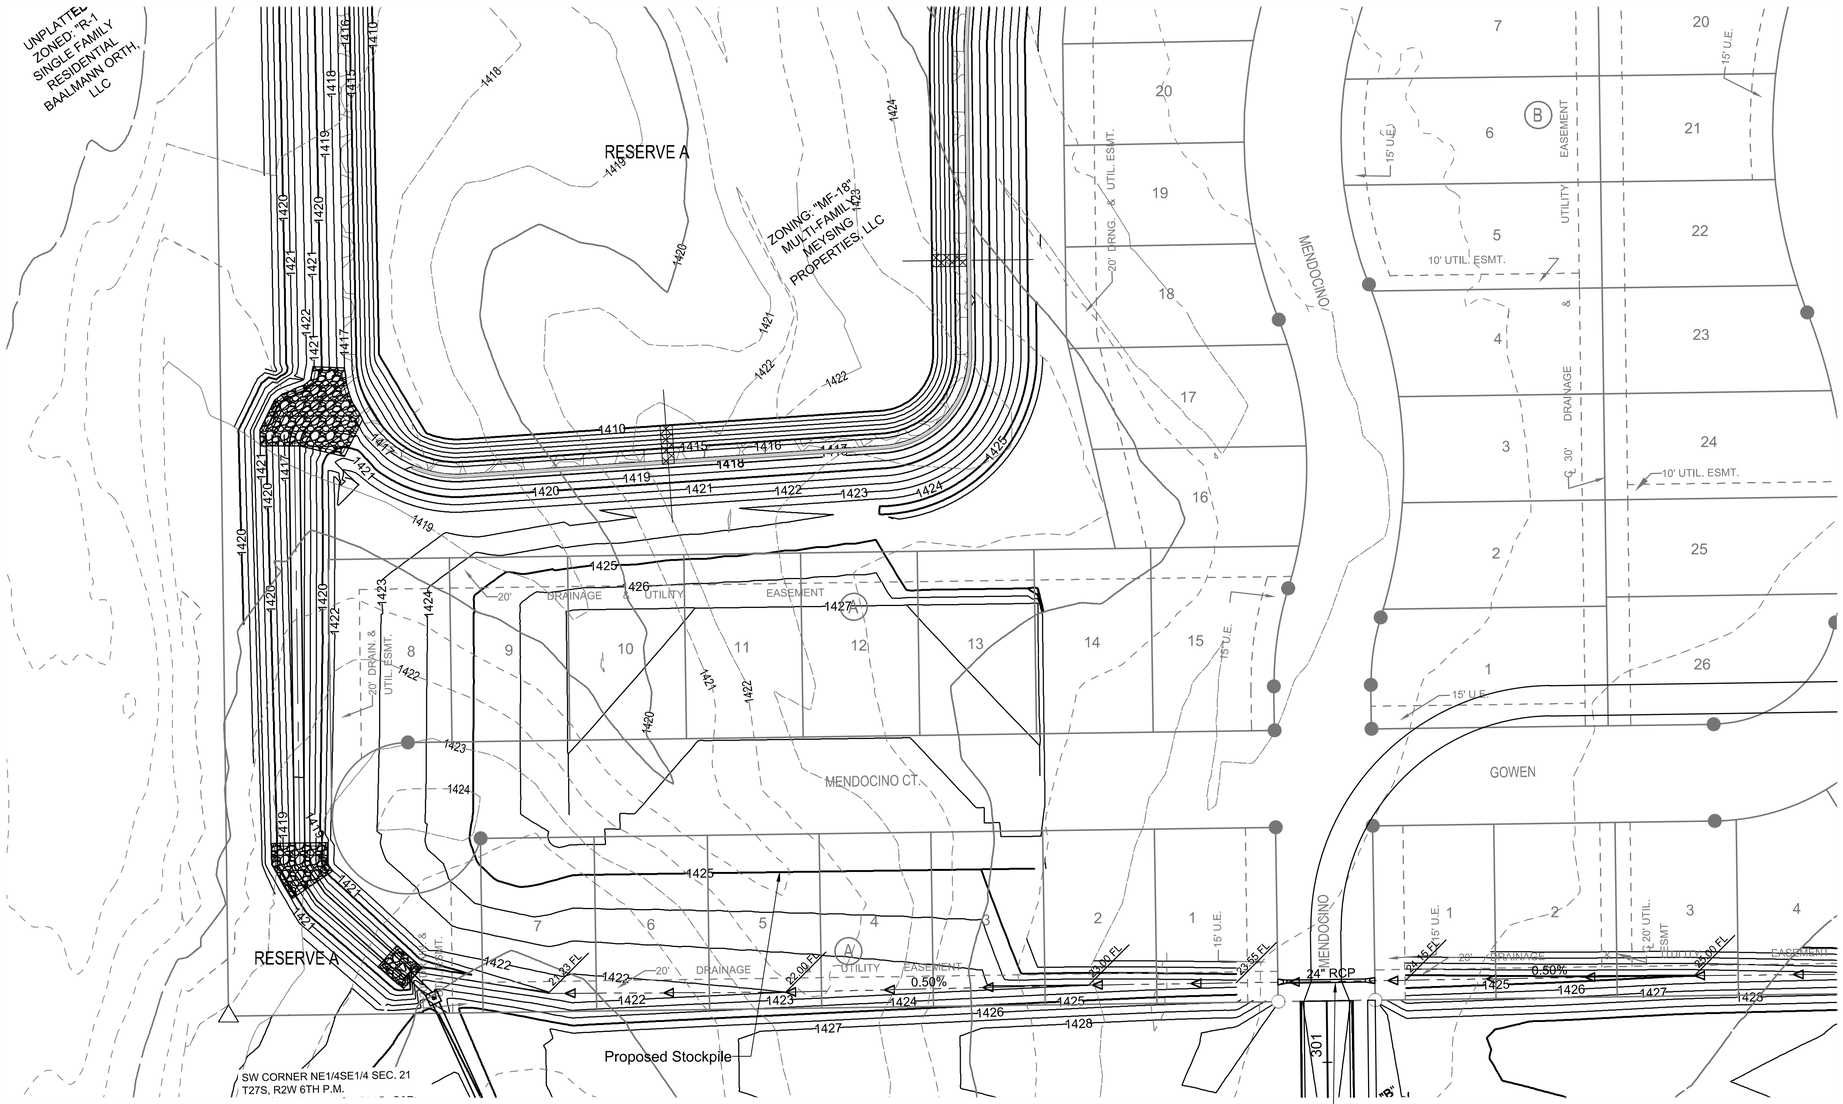

SCALE IN FEET
0 50 100

PEC
PROFESSIONAL ENGINEERING CONSULTANTS
303 SOUTH TOPEKA
WICHITA, KS 67202
316-262-2691 www.pec1.com

CITY OF WICHITA

KRISTY SKAGGS
LICENSED
29955
01/09/2024
KANSAS
PROFESSIONAL ENGINEER

STORM WATER DRAIN #15
IMPROVEMENTS

CYPRESS GLEN ADDITION

PAUL GUNZELMAN, P.E.-CITY ENGINEER
CITY OF WICHITA PROJECT NO.
458-2023-085548

Issue:		

JOB NO.	210975-003
DATE	DECEMBER 2023
PM	RMM
DESIGNED BY	KMS
DRAWN BY	BJS
CHECKED BY	BMM

STOCKPILE GRADING
PLAN-AREA 2

CG103
11 OF 21

SAVED 1/4/2024 8:46:47 AM BY BILL.SEXSON
PLOTTED 1/9/2024 12:36:08 PM BY BILL SEXSON
U:\WICHITA-CIVIL\2021\210975\003\PEC\DRAWINGS\11-210975-003-CG103 STOCKPILE GRADING PLAN-AREA 2.DWG