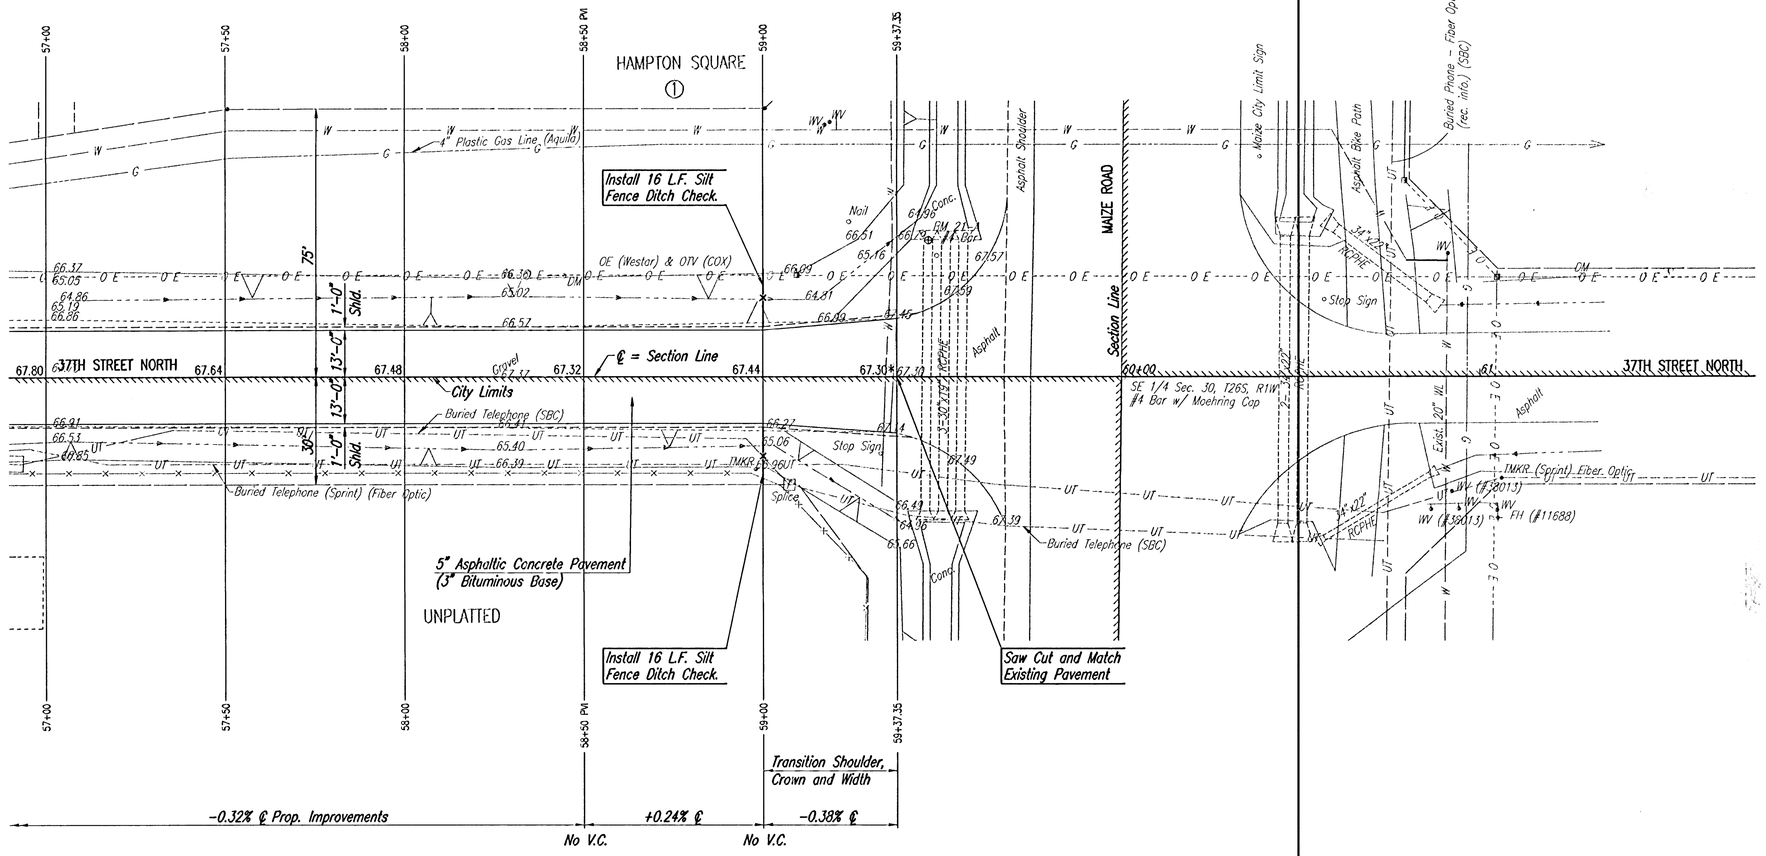


DSNR: BLB OPER: BJS SCALE: 1=20.00
Q:\2005\05300\003\05300-003-C-STR57-60 10-18-2005 10:33:55 cm

No.	Revision	By	Date

37TH STREET ASPHALT MAT PAVING

37TH ST. NORTH

STA. 57+00 TO STA. 59+37.35

JAMES L. ARMOUR, P.E.- CITY ENGINEER

CITY OF WICHITA PROJECT NO. 472-84044

BRAND. BOUTWELL LICENSED 10889 PROFESSIONAL ENGINEER

10/18/05

Professional Engineering Consultants, P.A.

303 S. TOPEKA • WICHITA, KANSAS 67202

316-262-2691 • FAX 316-262-3003

Designed by	BDB, BLB	Job No.	35-05300-003
Drawn by	BMM, BJS	Date	June 2005

Sheet 7 of 16