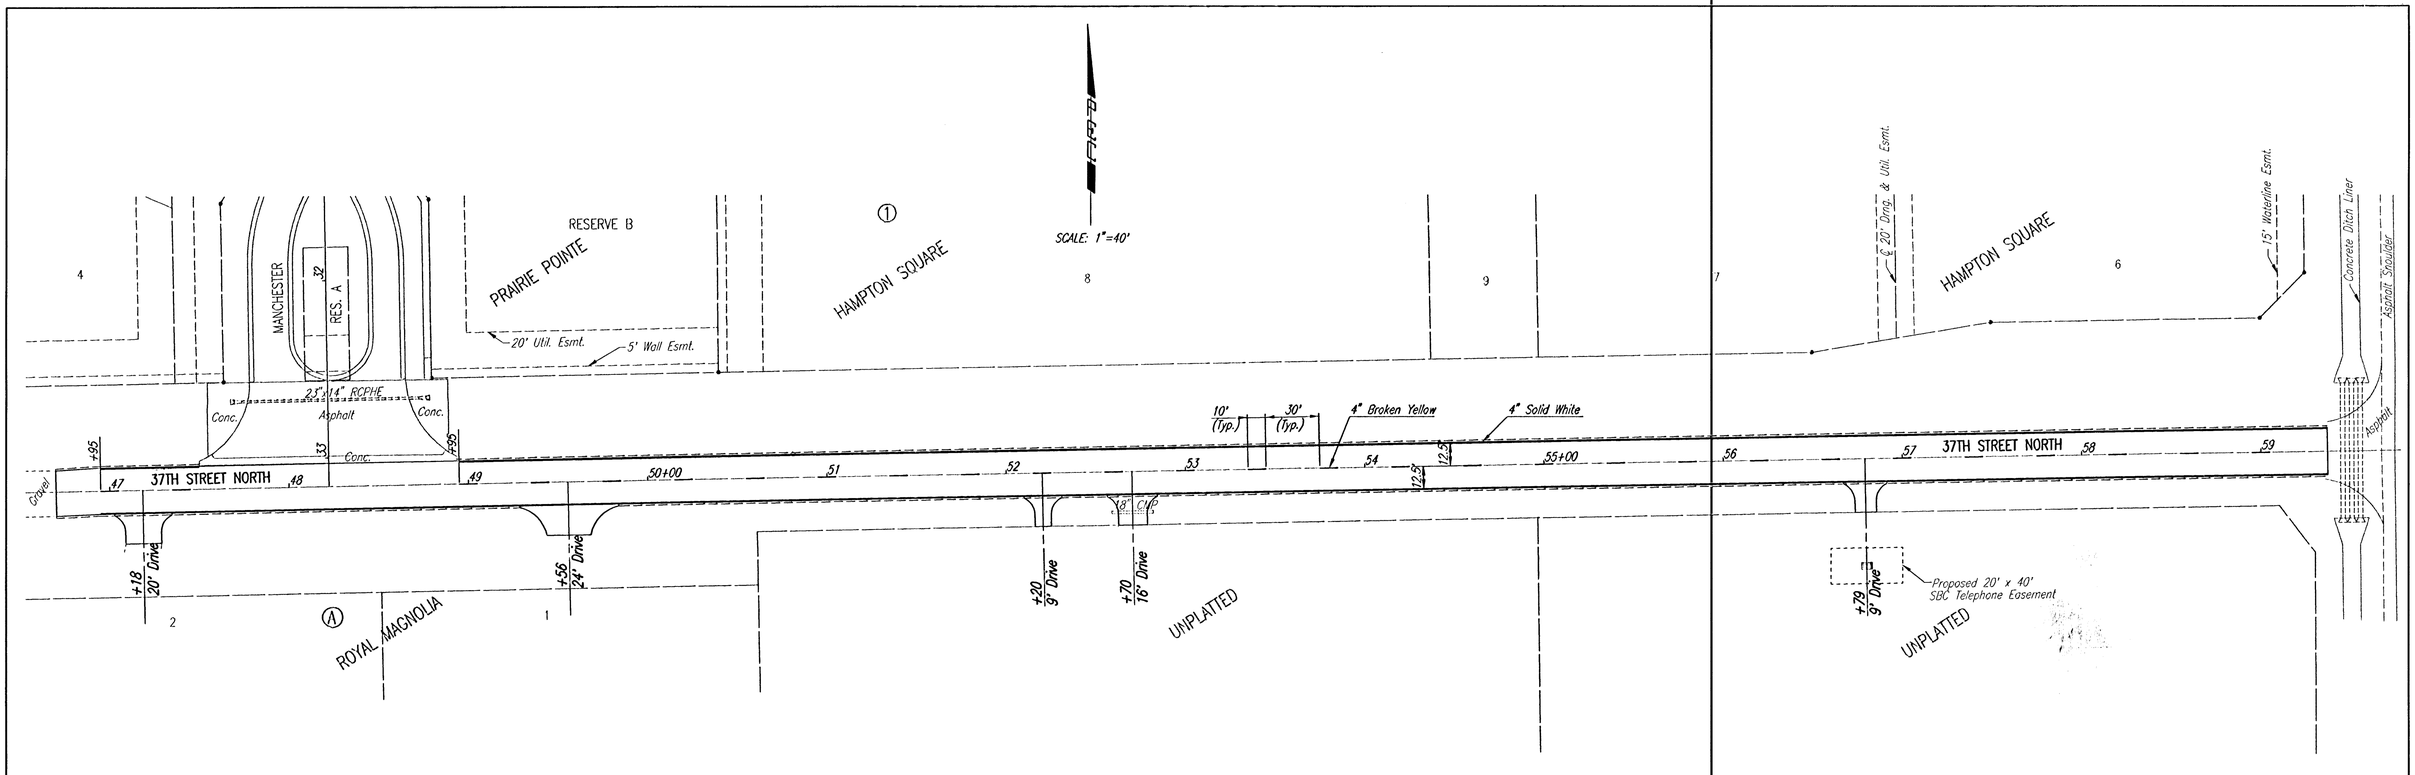


Notes:
All single line dimensions to centerline of stripe.

All markings on Bituminous Pavement shall be Thermoplastic Pavement Marking.

PAVEMENT MARKING SUMMARY		
PAVT. MARKING (THERMOPLASTIC)(WHITE)(4")	2,338	L.F.
PAVT. MARKING (THERMOPLASTIC)(YELLOW)(4")	280	L.F.

DSNR: BLB OPER: BJS SCALE: 1=40.00
Q:\2005\05300\003\05300-003-C-MARKINGPLAN 10-18-2005 10:46:27 am

BRIAN D. BOUTWELL LICENSED 10889 KANSAS PROFESSIONAL ENGINEER
10/18/05

No.	Revision	By	Date

37TH STREET ASPHALT MAT PAVING

PAVEMENT MARKING PLAN

JAMES L. ARMOUR, P.E.- CITY ENGINEER
CITY OF WICHITA PROJECT NO. 472-84044

Professional Engineering Consultants, P.A.
303 S. TOPEKA • WICHITA, KANSAS 67202
316-262-2691 • FAX 316-262-3003

Designed by	BDB, BLB	Job No.	35-05300-003
Drawn by	BMM, BJS	Date	June 2005