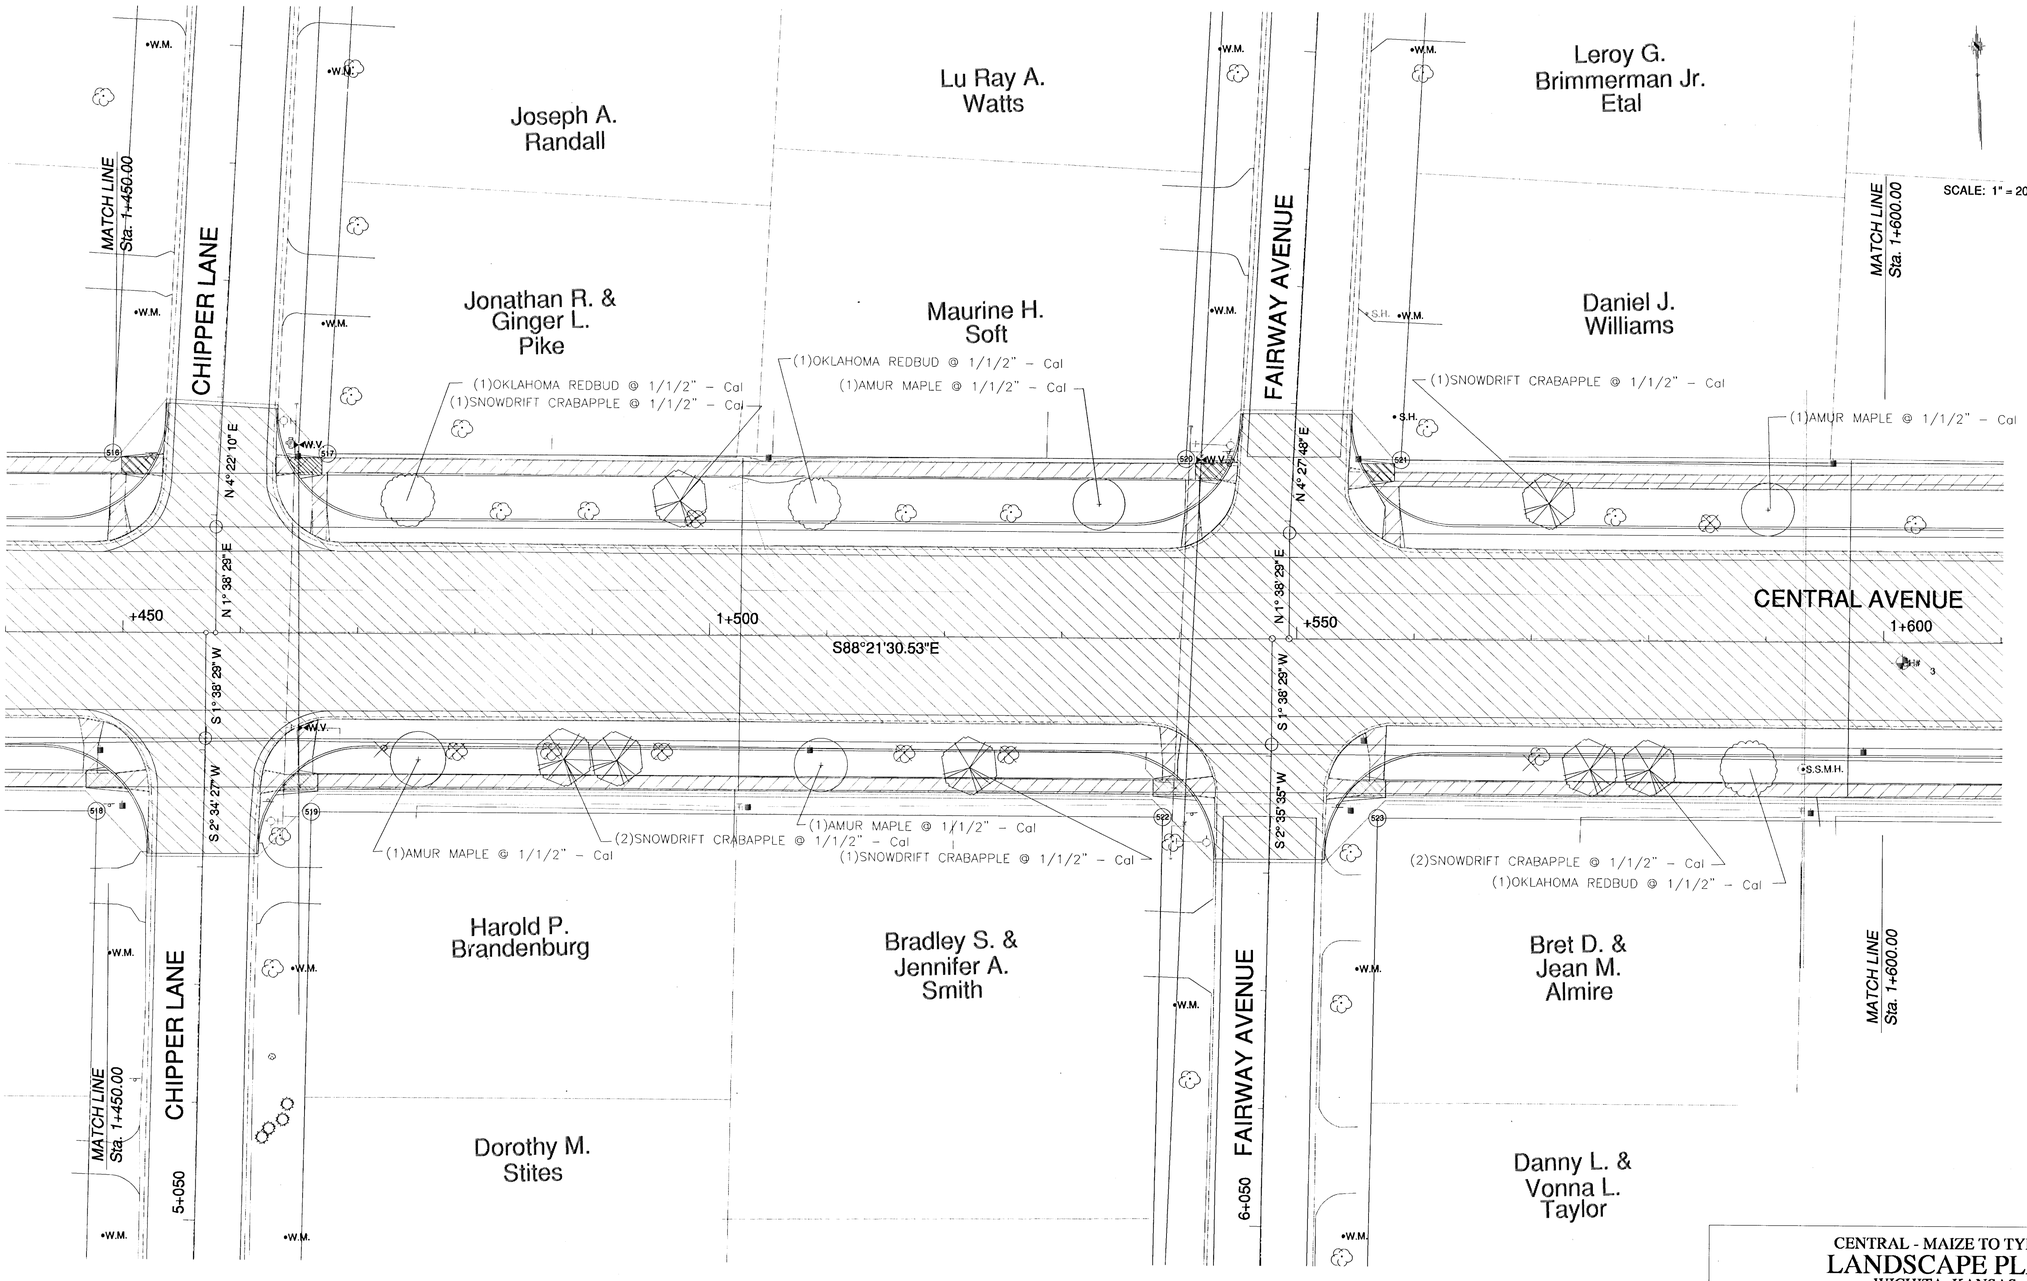


CENTRAL - MAIZE TO TYLER

LANDSCAPE PLAN

WICHITA, KANSAS

LANDWORKS studio

P.O. BOX 3783 OLATHE, KS 66063 913-780-8707

PROJECT NUMBER			
LWS NO.	FILE plan4	DATE 11/2003	SHEET 4
DESIGN CLM	DRAWN CLM	REVISED	OF 12