
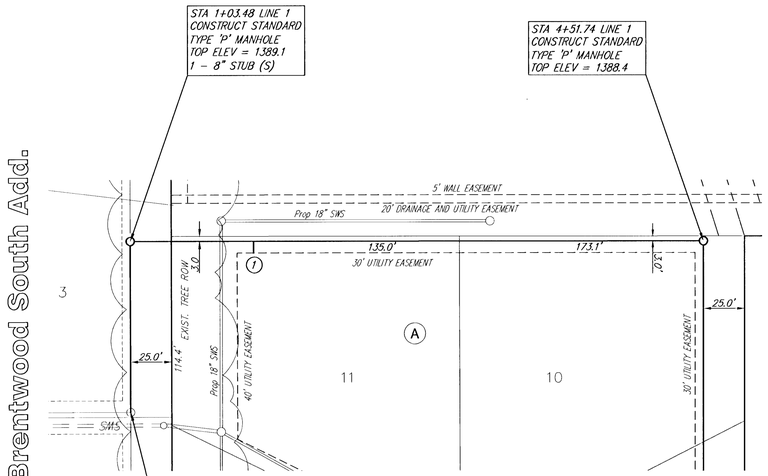


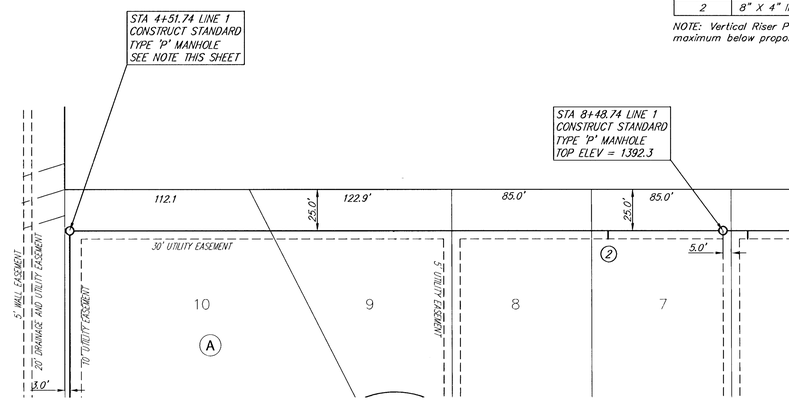

SEWER SERVICE TABLE


NUMBER	TYPE	LOCATION				FOR INFORMATION ONLY	
		LOT NO.	BLOCK NO.	LINE NO.	STATION \ DIRECTION	APPROXIMATE LENGTH 4" PIPE VERTICAL	HORIZONTAL
1	8" X 4" Inline Wye	10	A	1	1+80/N	11'	18'
2	8" X 4" Inline Wye	7	A	1	7+79/E	11'	18'

NOTE: Vertical Riser Pipe shall be extended to 2' minimum above ground water elevation and 4' maximum below proposed ground elevation.

SCALE: Plan 1" = 40'
Profile 1" = 40' (Horiz.)
1" = 5' (Vert.)

REMOVE TREES ONLY AS NECESSARY FOR CONSTRUCTION COST SUBSIDIARY TO BID ITEM FOR SITE CLEARING AND RESTORATION

SCALE: Plan 1" = 40'
Profile 1" = 40' (Horiz.)
1" = 5' (Vert.)

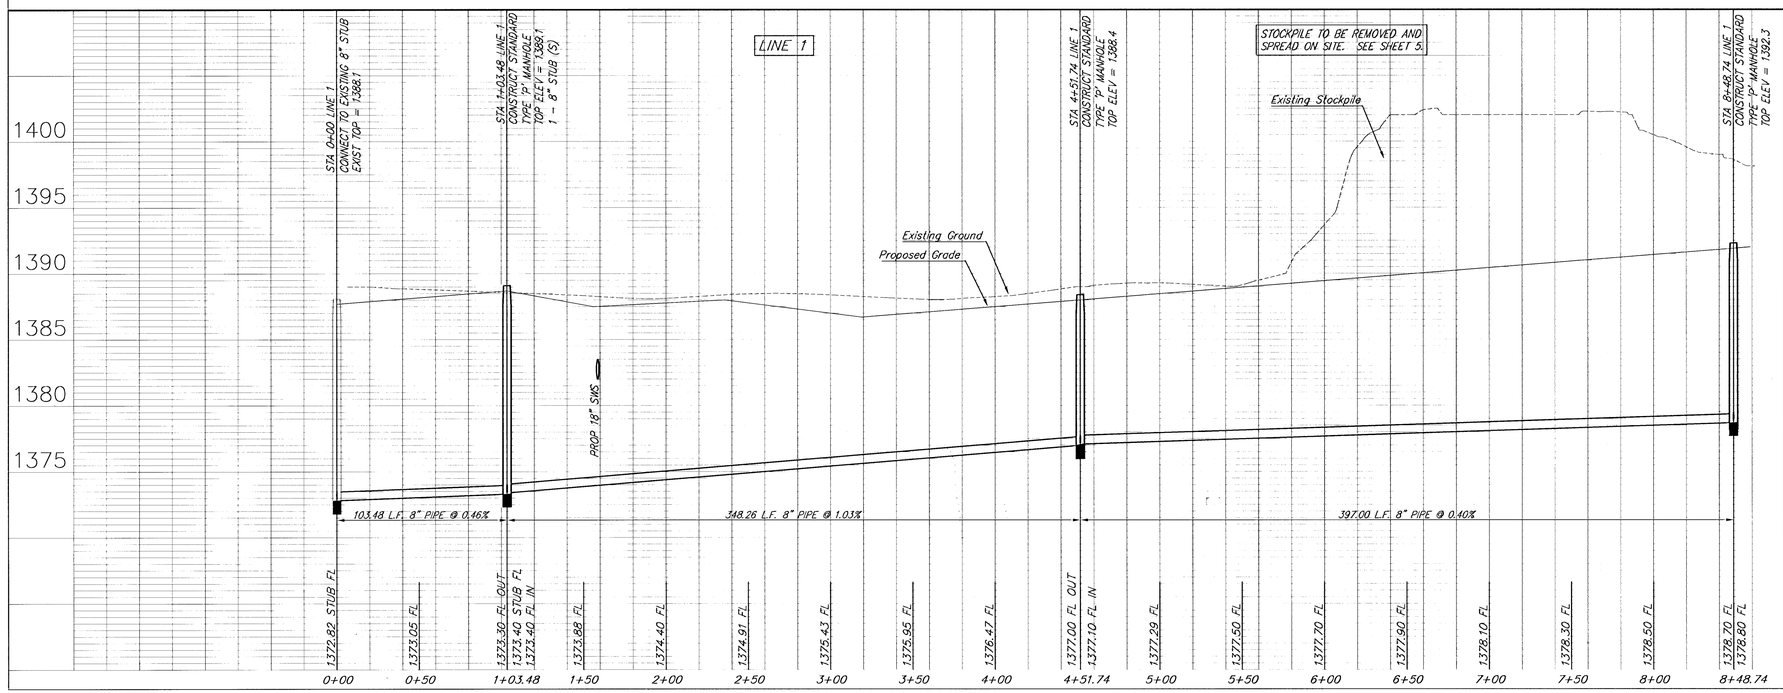

BRENTWOOD SOUTH 2ND ADDITION
SANITARY SEWER
WICHITA, KANSAS

PROJECT NUMBER 468-83802
DRAWING FILE SS (SS01)
DESIGN CMB
DRAWN EJC
CHECKED
REVIEWED
UTILITY
DATE July 13, 2004

Ruggles & Bohm, P.A.
Engineering, Surveying, Land Planning
924 North Main
Wichita, Kansas 67203
www.rbkansas.com
(316) 264-8008
(316) 264-4621 fax
E-mail: info@rbkansas.com

RB JOB 2585E
SHEET 2 OF 13