
Brentwood South Addition

Brentwood South 2nd Addition

Christ Community Church Add.

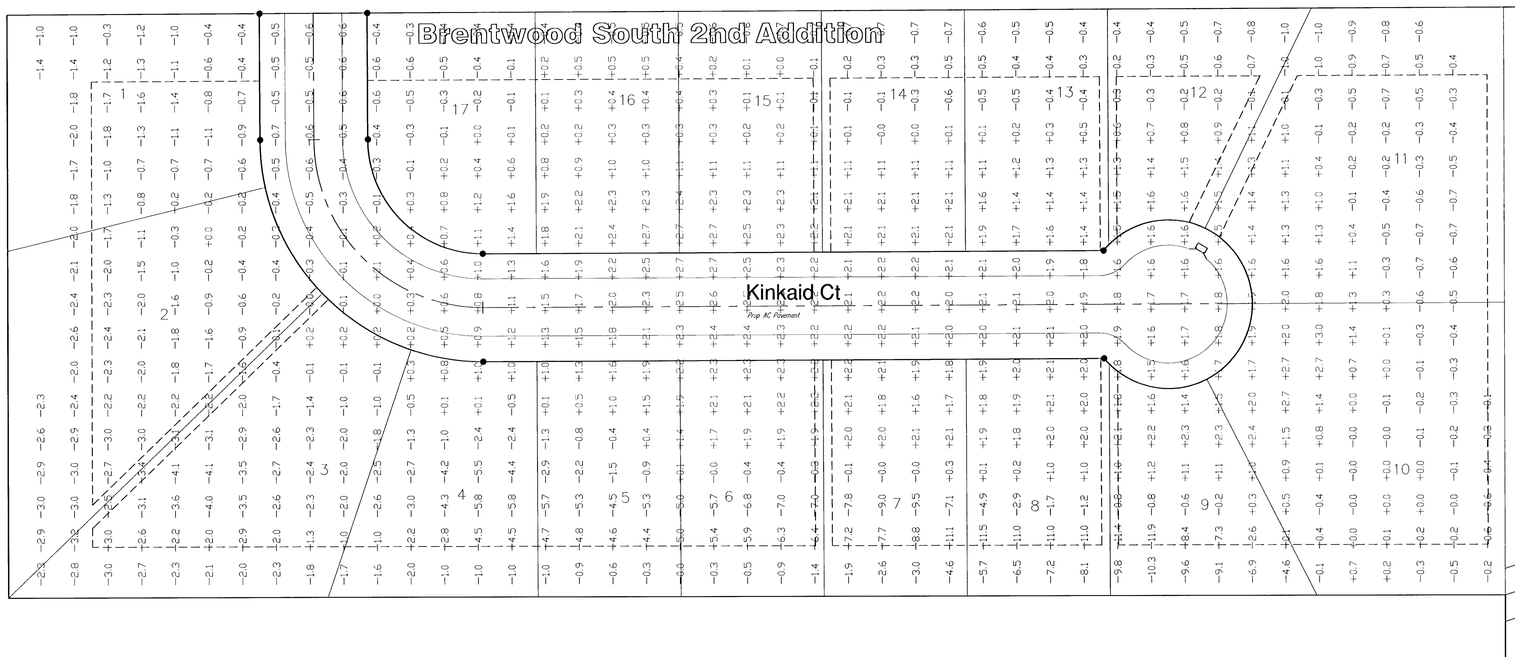

Sedgwick County East Yard Add.

SCALE 1" = 40'
IRON = ●

– CUT
+ FILL

CUT	11400 SQ YDS
FILL	6380 SQ YDS
NET	5060 SQ YDS CUT

TREES IN CONFLICT WITH CONSTRUCTION SHALL BE REMOVED AT ENGINEER'S DIRECTION. INCIDENTAL TO SITE CLEARING.

Brentwood South 2nd Addition
Site Grading
WICHITA, KANSAS

Ruggles & Bohm, P.A.
Engineering, Surveying, Land Planning
924 North Main
Wichita, Kansas 67203
www.rbkansas.com
(316) 264-8008
(316) 264-4621 fax
E-mail: info@rbkansas.com

DESIGN CMB
DRAWN EJG
REVIEW
UTILITY

DRAWING FILE: Earthwork [Site Grading Ticks]
PROJECT NUMBER: 468-83802
DATE: July 13, 2004

RB-CM 2006E

SHEET 6 OF 13